


Current View

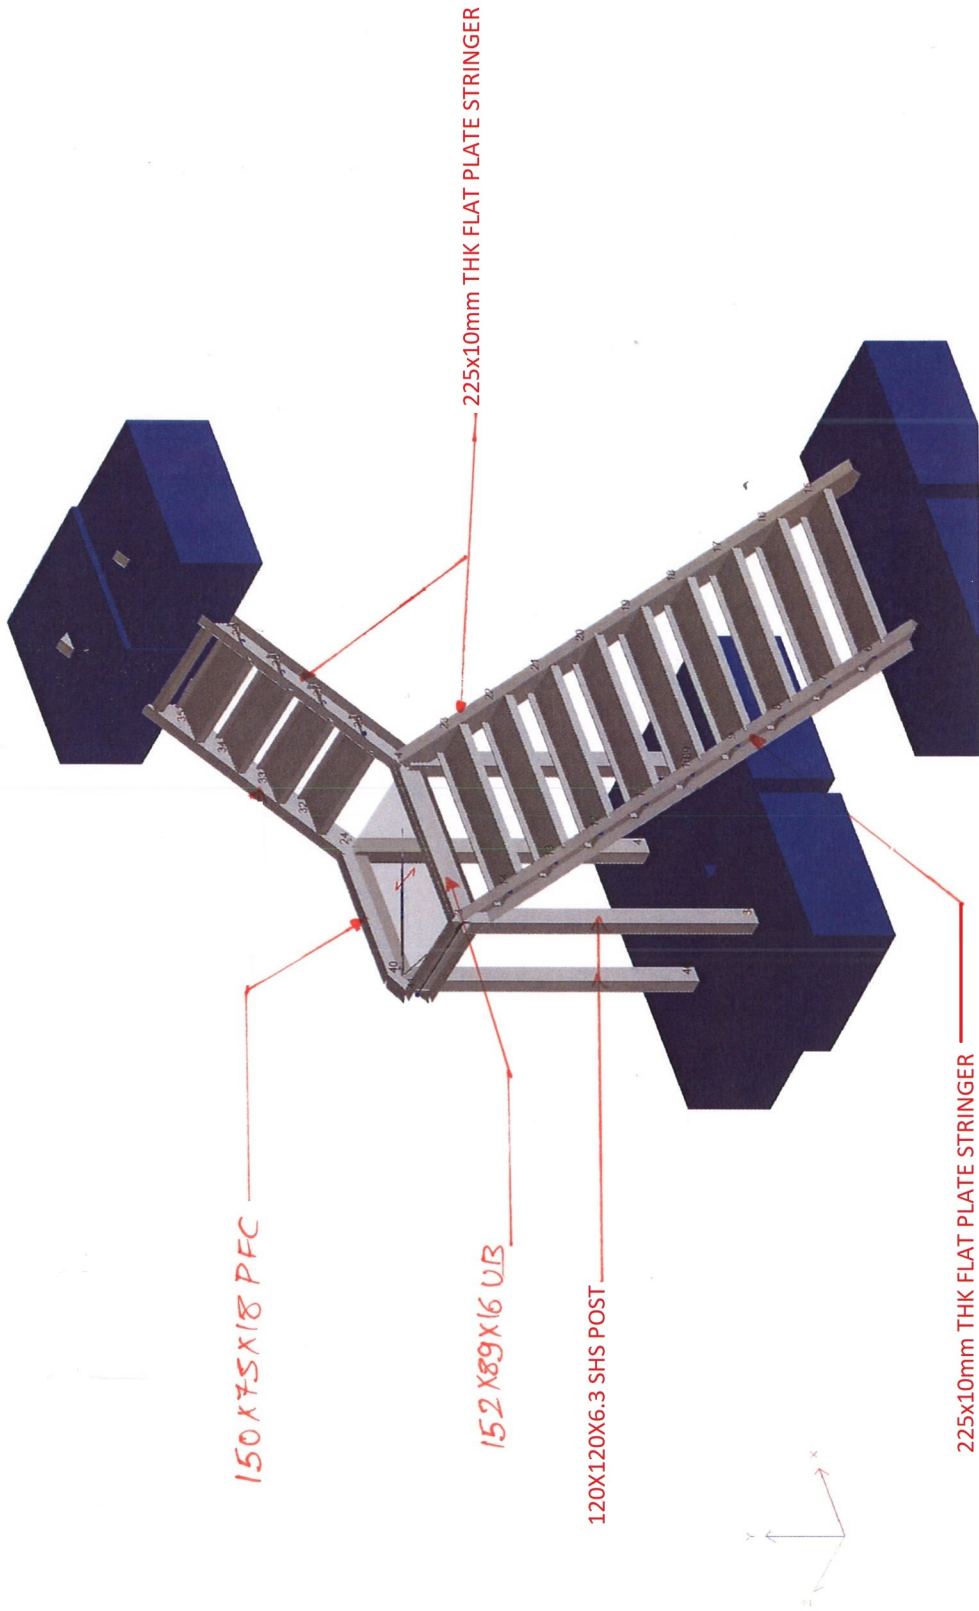

Job No	17058
Job Ref	01
Designed By	KA
Checked By	BR
Date	19/04/2023
Revision No	1.0
Calc No	1.0
Page No	1

Mosoe Hall, Castle Street,
Port Talbot

