

HISTORICAL DEVELOPMENT

Since it was first established in 1813, the original building has been undergone a number of alterations and changes which can be traced back to changes in ownership.

This drawing illustrates the phases of development from the time the building was established through to the present day and should be read in conjunction with **Section 3** of the accompanying *Heritage Impact Assessment* for full details of each phase.

LEGEND:

- 1813 - 1868: Wesleyan Baptist Chapel
- 1868 - 1933: The Roman Catholic Church of St Joseph's
- 1933 - c.1965: Neath Fire Station
- c.1965 - Present Day: Moose International (incorporating wholesale renovation in 1967 as illustrated in Figs 3 - 4 below)

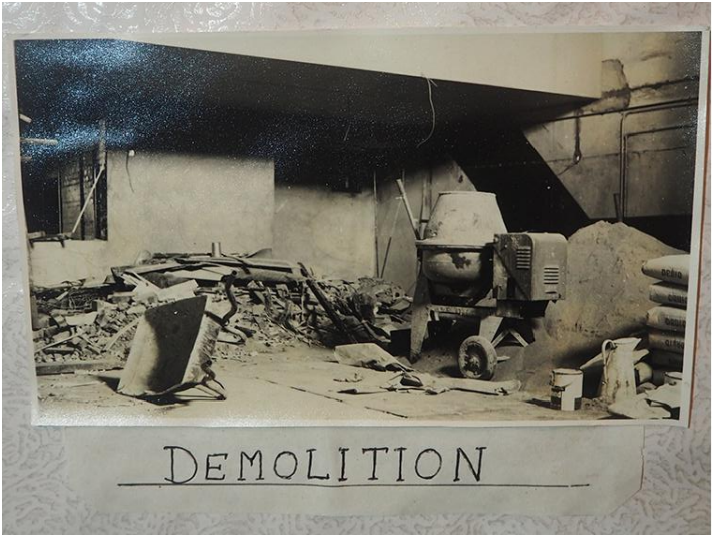
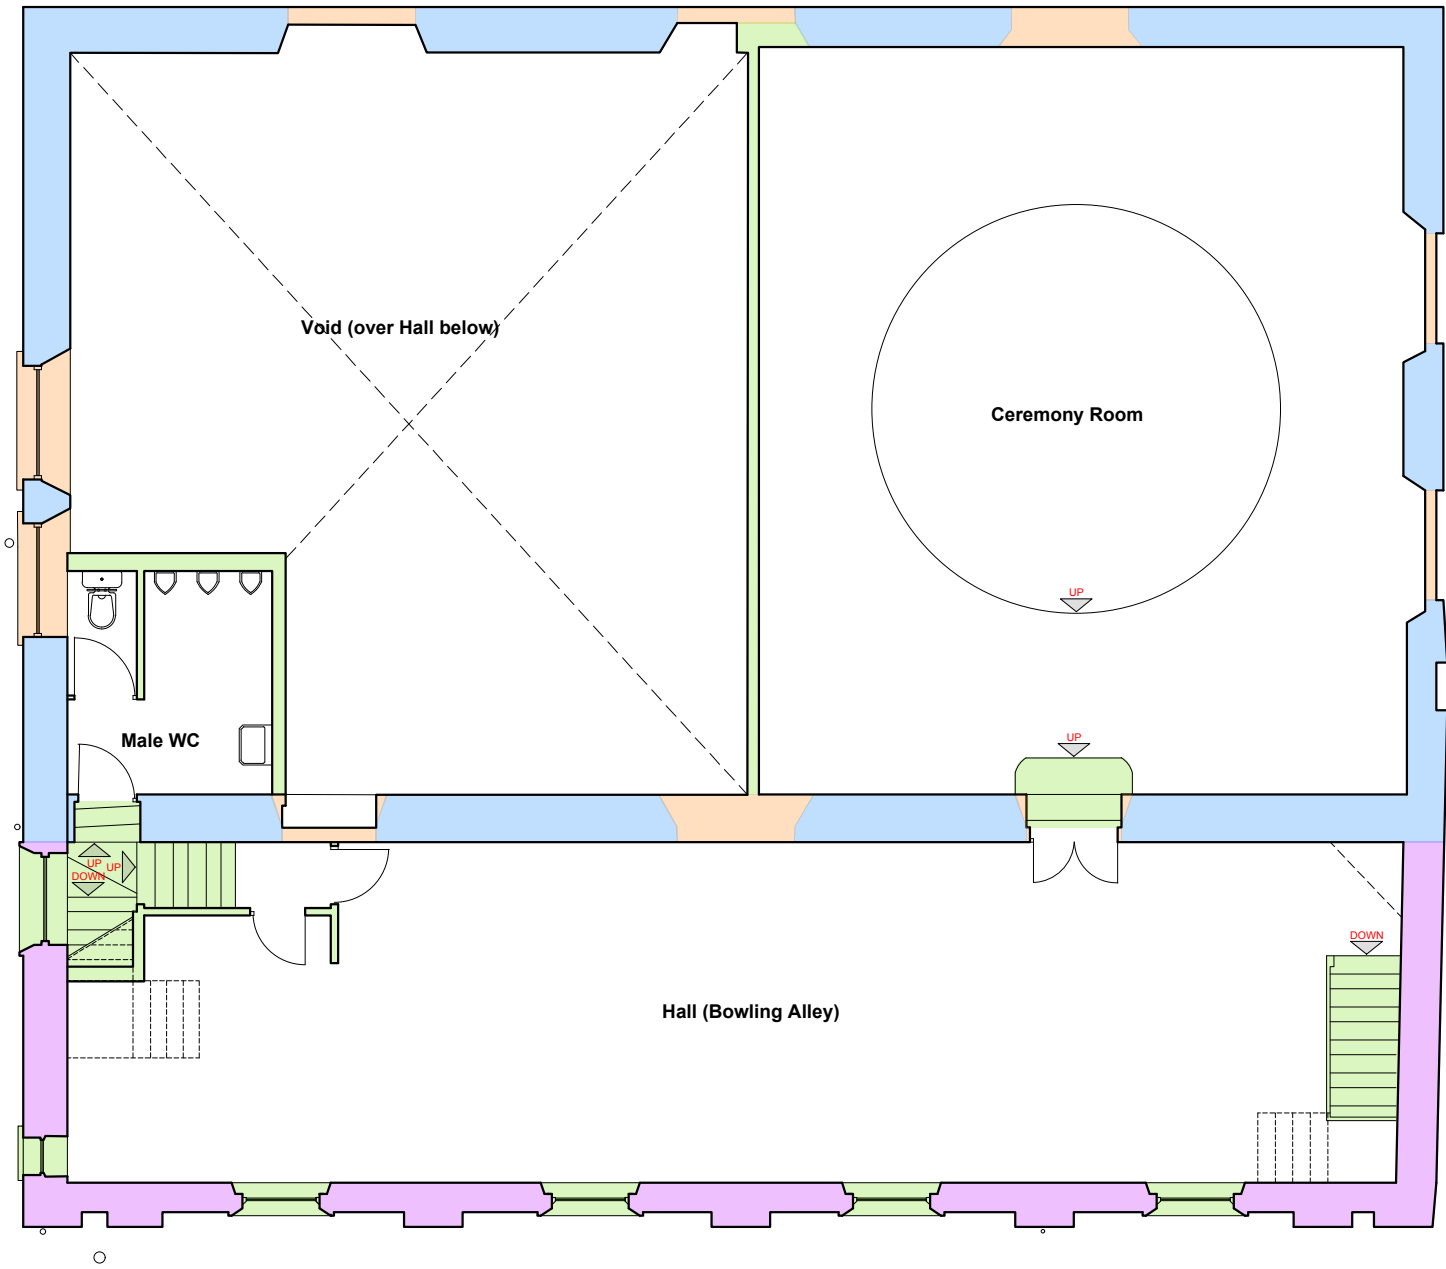


Fig 3: Internal view of main hall during renovations in 1967

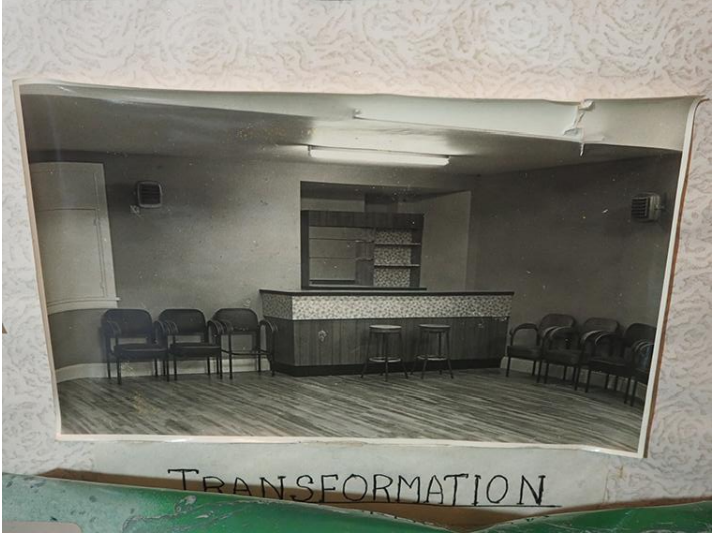


Fig 4: Internal view of main hall following renovations in 1967



Project:	Internal & External Alterations to Moose Hall, Neath		
Client:	Mr & Mrs Hill		
Address:	Moose Hall, Castle Street, Neath, Neath Port Talbot, SA11 3LU		

Drawing Title:	Historical Development: First Floor		Scale:	1:100 at A3
Project No:	21/1011	Drawing No:	111	Status: Planning
			Revision:	-