


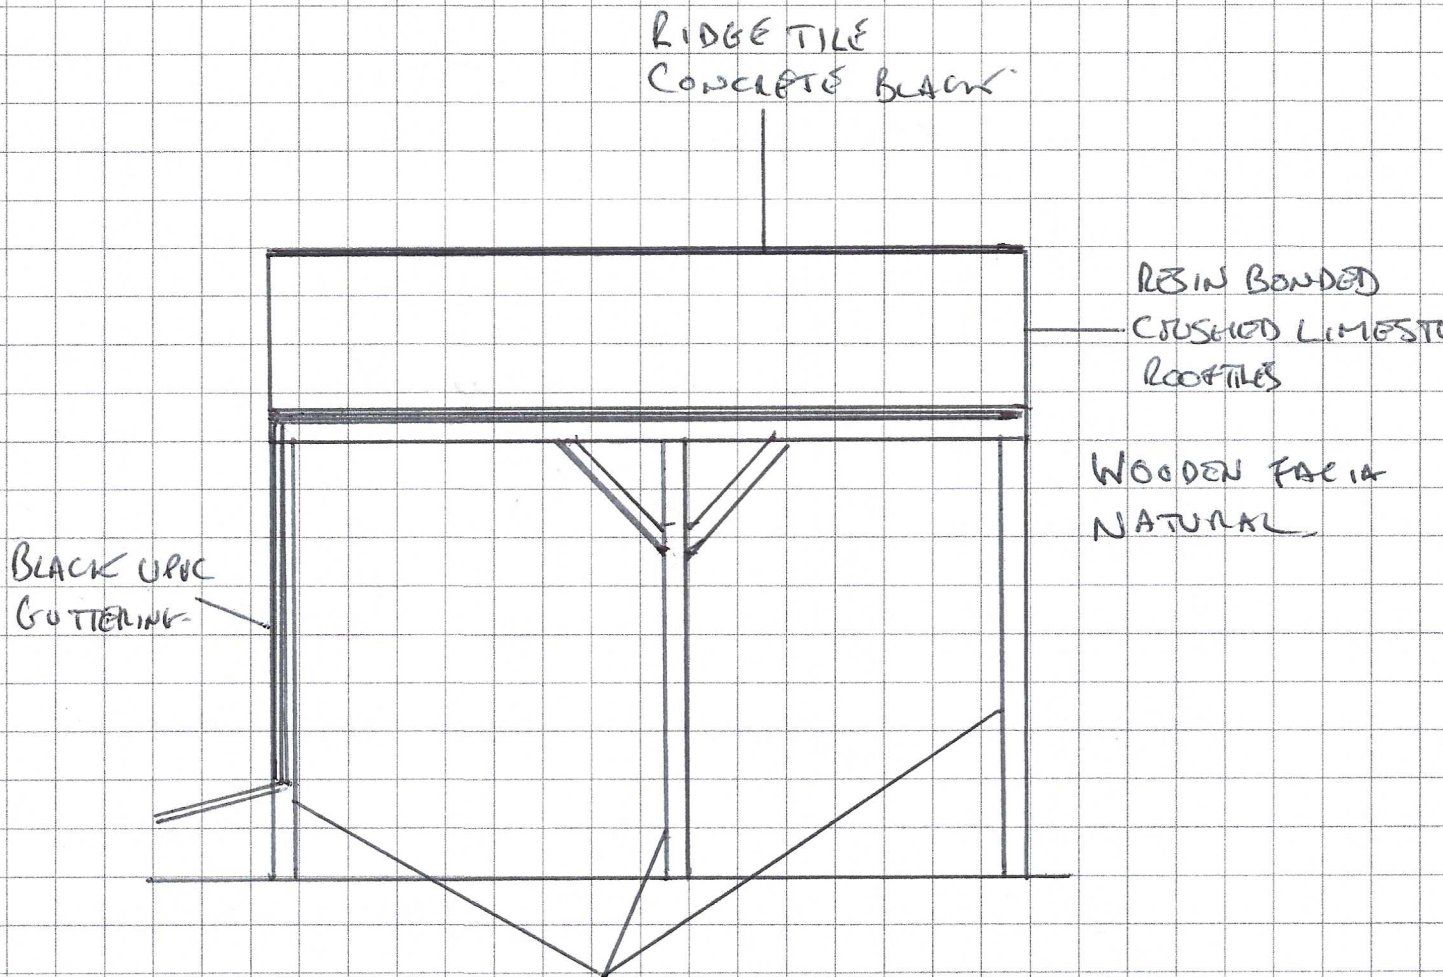

WOODEN PILLARS

SITKA PRESSURE TREATED

DRAWING NO 3 - SIDE ELEVATION.

SCALE 1:50 @ A4

DRAWING SITE 9 BEECHWOOD AVENUE, NEATH, S
SA11 3TD