


NOTES.

1. Only figure dimensions to be used. Do not scale from this drawing.

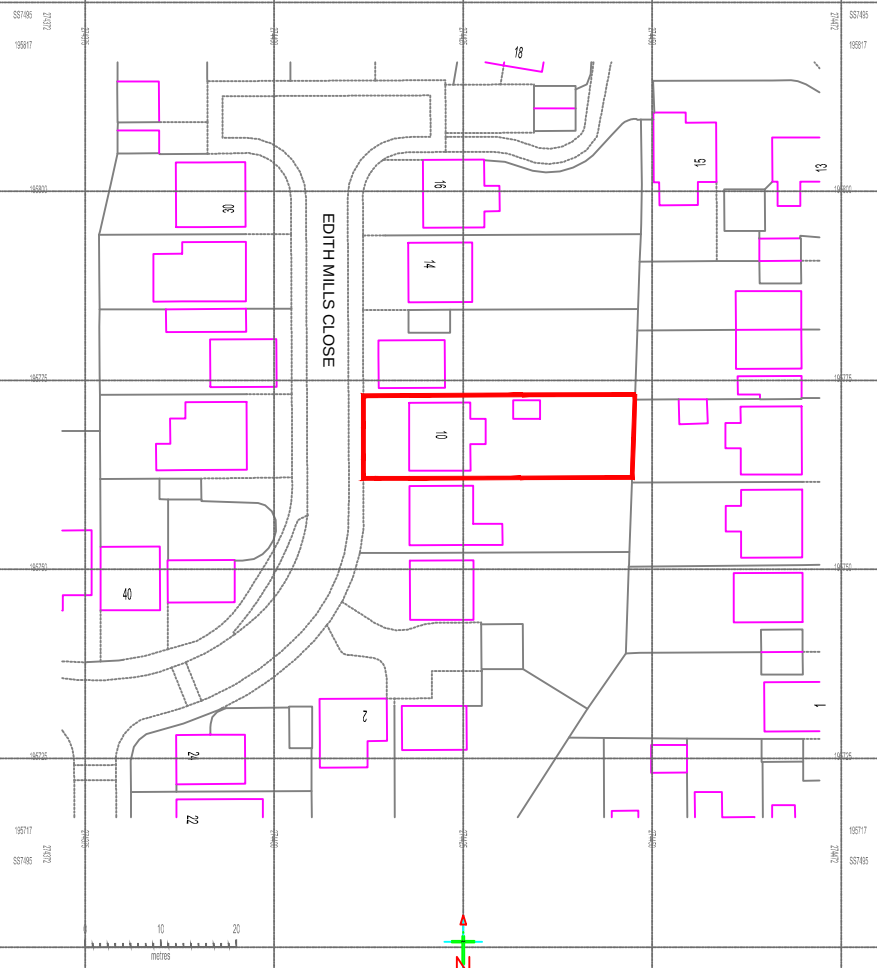

SITE LOCATION PLAN

SCALE 1:1000

DATE	DESCRIPTION
REVISIONS.	

GILLIES, HENNING & ASSOCIATES.
ARCHITECTURAL

55 GOWTS GORGE ROAD • BRITTON FERRY • NEATH • SA11 2JL
TELEPHONE: (01423) 776700 • MOBILE: (07825) 700120
E-MAIL: gha@ghaandh.co.uk

Project Title:
**PROPOSED GARAGE CONVERSION AND AMENDED
PARKING LAYOUT AT 10 EDITH MILLS COURT,
BRITTON FERRY, NEATH SA11 2JL**

Client:
Mr. James Owen Clark.

Drawing Title:
SITE LOCATION PLAN.

Project Ref.:	Drawing No.:
01/EDITHMILLS	01.
Date: June 2023.	Scale @ A4: 1:1000