





NATIONAL
MAP CENTRE



BLOCK PLAN

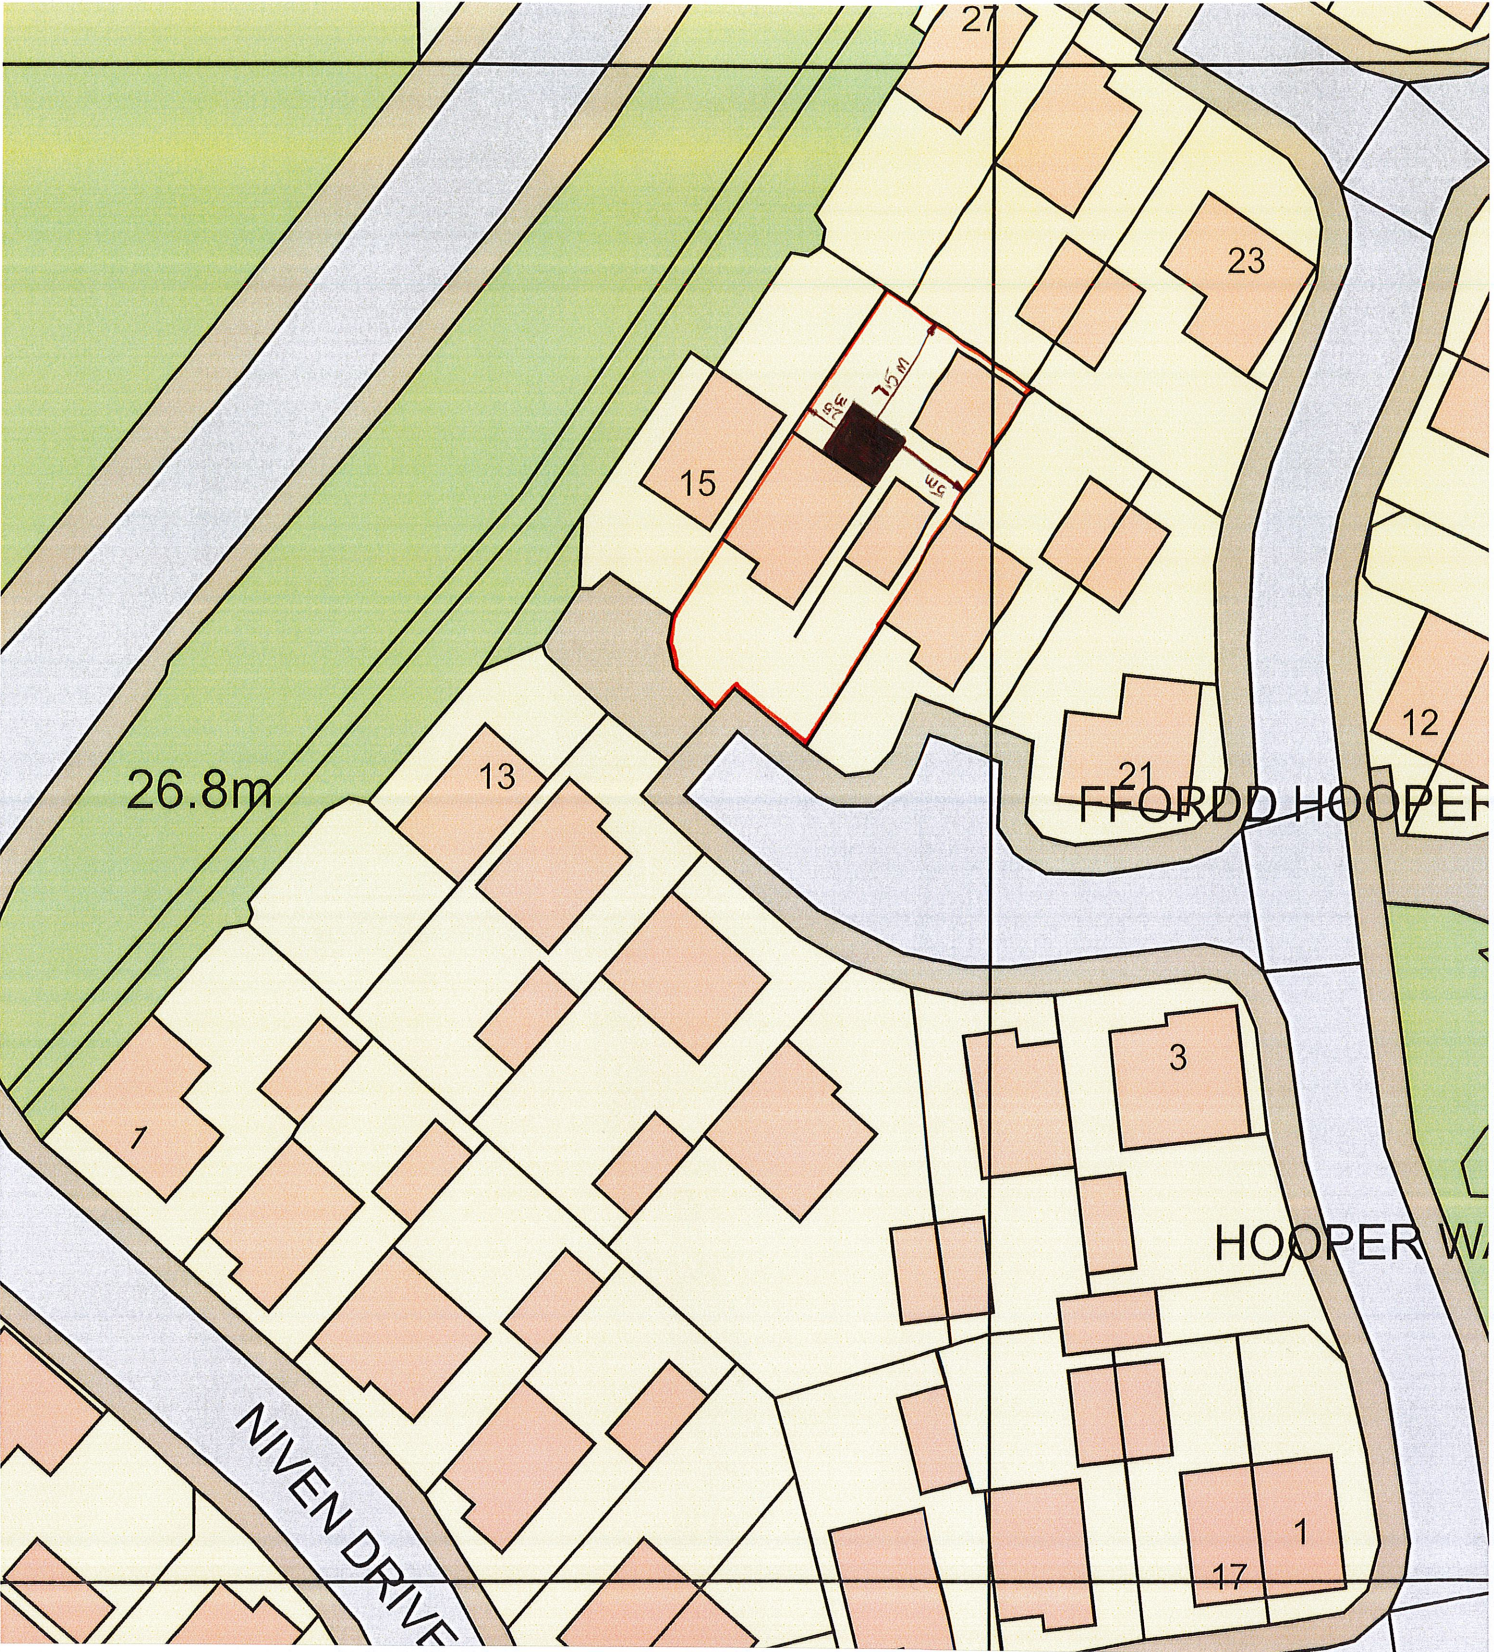

Os Licence number 100046950
Our Reference 900 12347

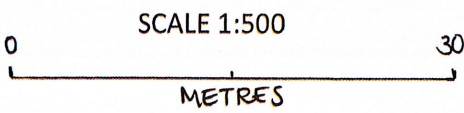

Site Address
17 Hooper Way
Neath
West Glamorgan
SA11 3FB