
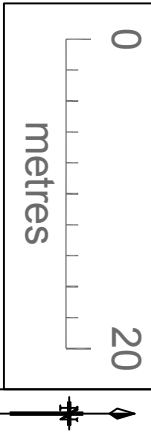


NEAREST POSTCODE: SA18 1PA
SITE GRID REFERENCE: SN703111
EASTING: 270300 / NORTHING: 211173

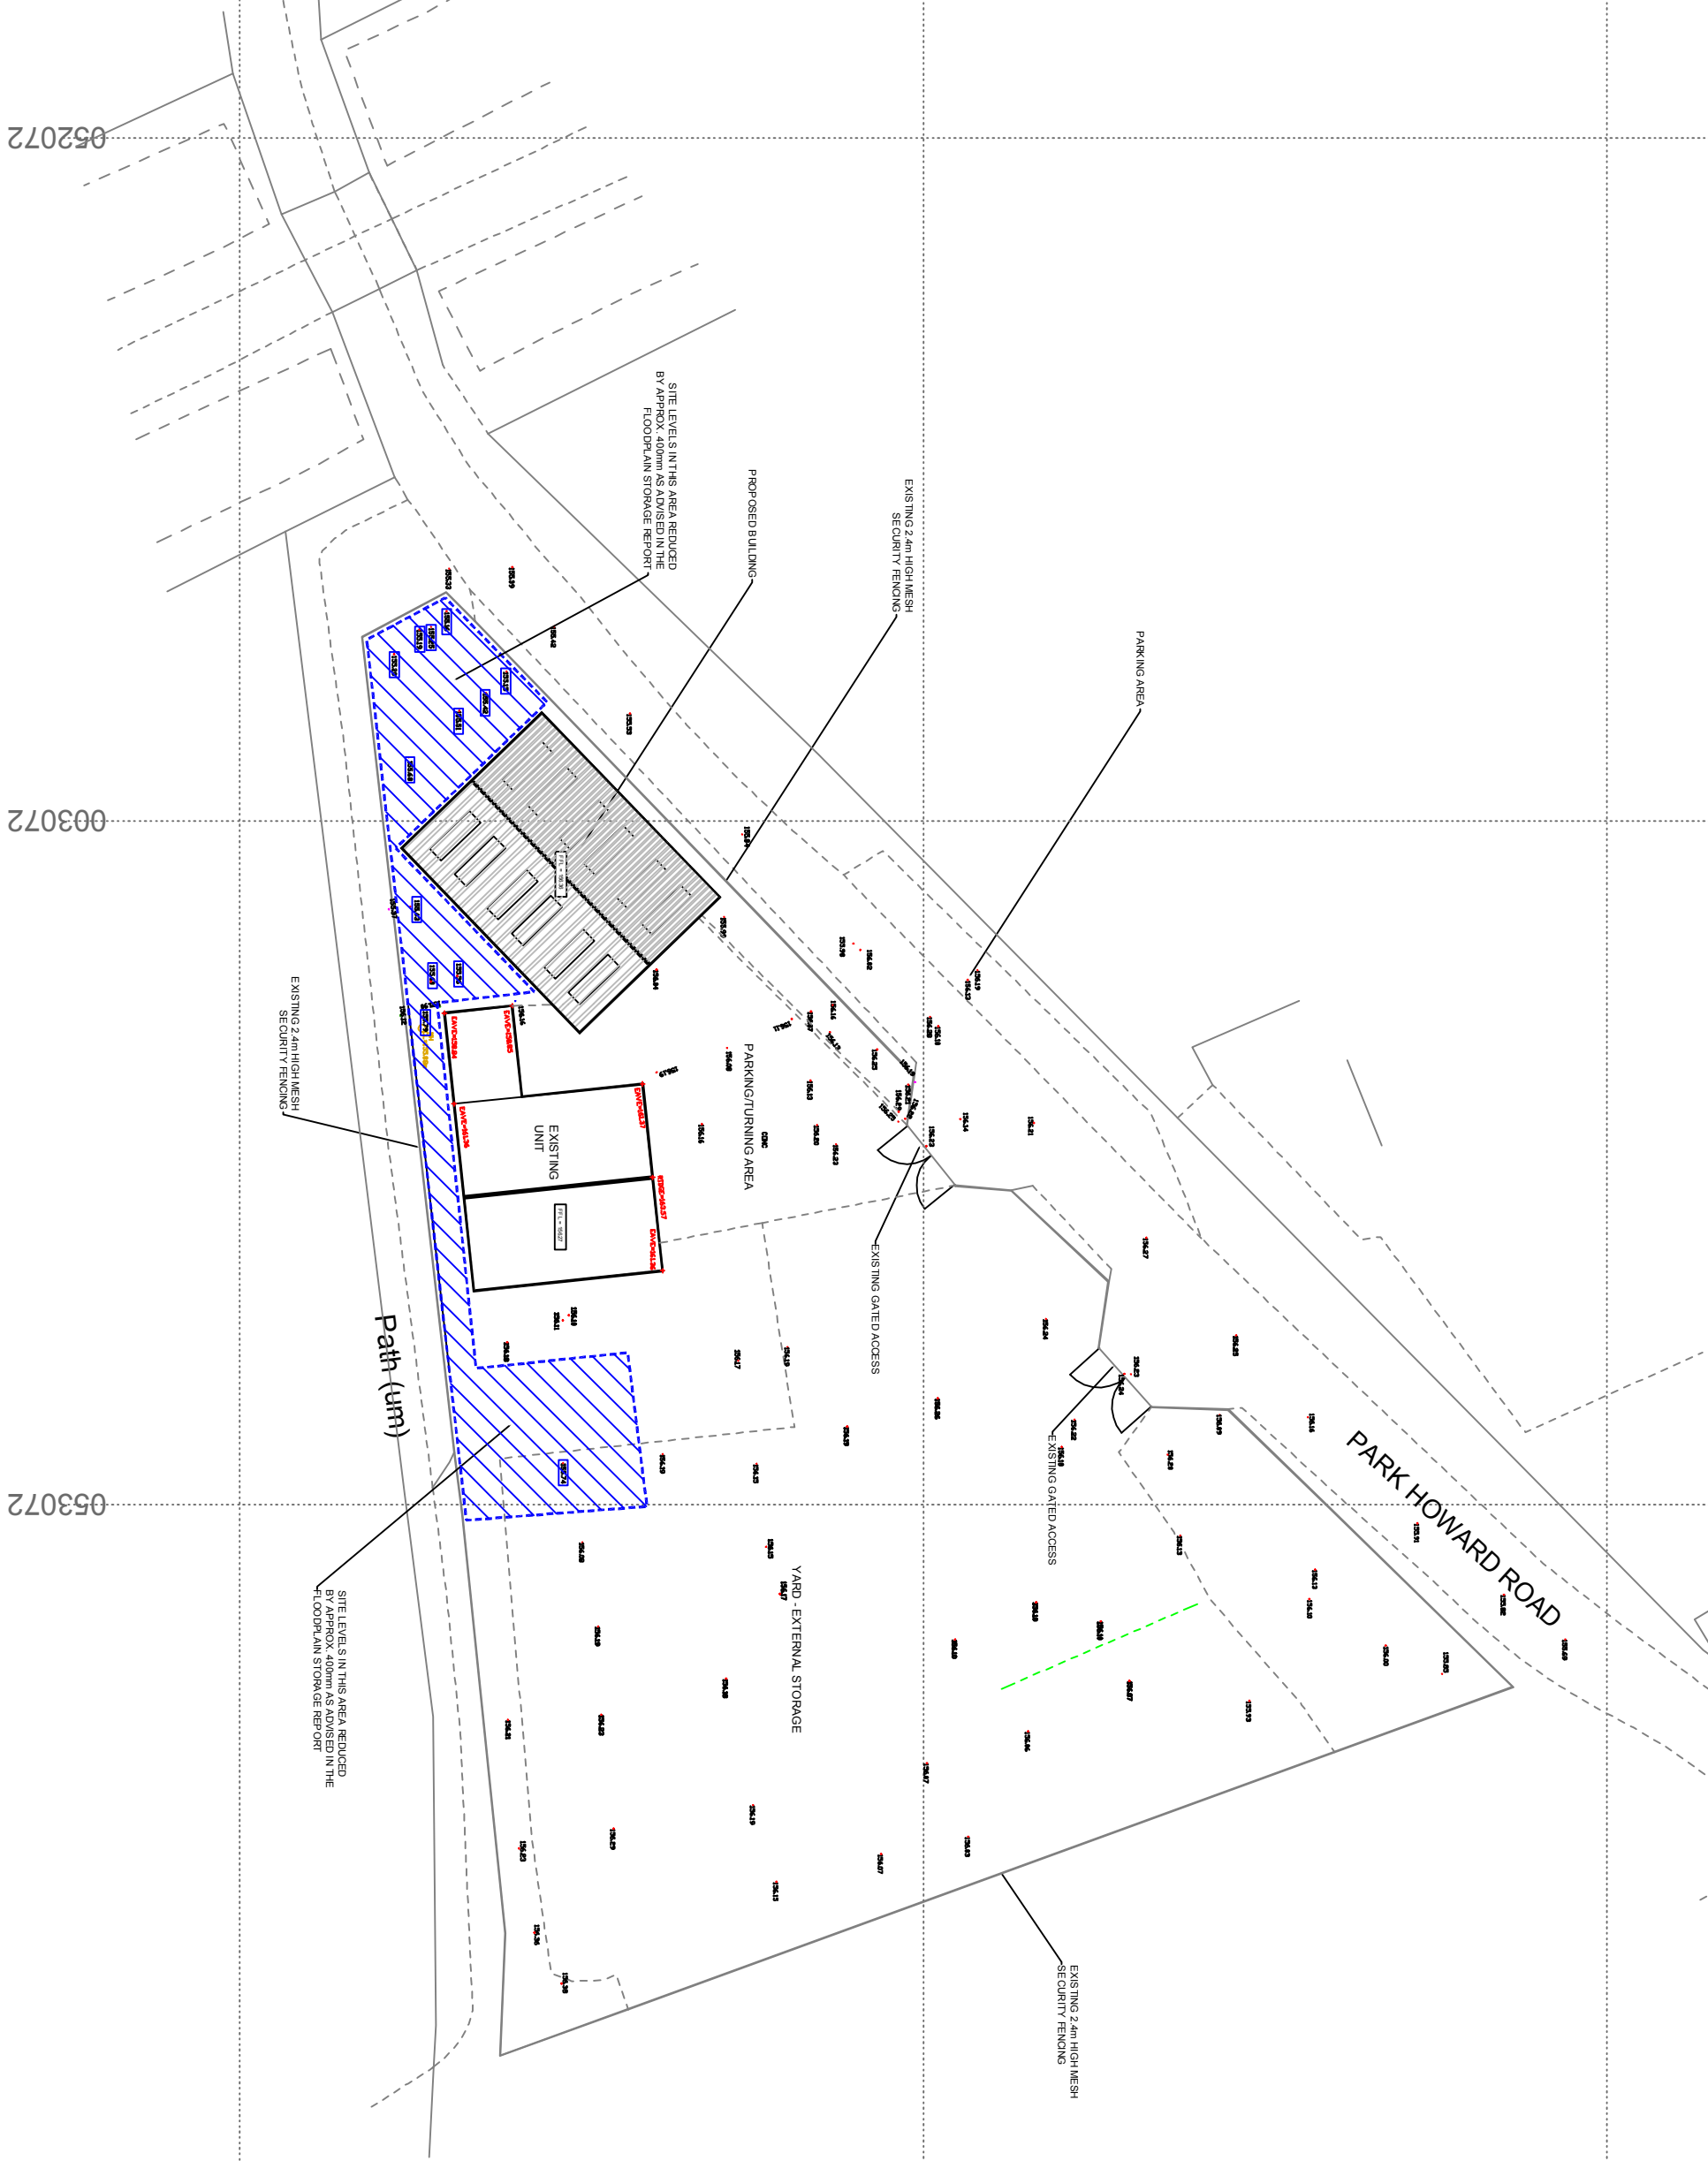

211250

211200

004072


053072

003072

052072

Rev	Description	Date	Initial
A	As surveyed site levels added	03/23	MIS
B	Recommendations of Flood report added	10/22	MIS

Project:	PROPOSED LIGHT INDUSTRIAL UNIT AT PARK HOWARD ROAD, CWMGORS, GWAEN-CAE-GURWEN		
Title:	PROPOSED SITE LAYOUT		
Date:	APRIL 2022	Drawn:	MIS
Scales/Std:	1:200 @ A3	Issue:	
Dwg No:	22/884/03	Revision:	B
Disk:	Park_Howard_Rd_SITE.dwg		

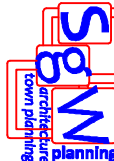

69 Walter Road, Swansea, SA1 4QA - Tel: 01792 648380

The drawing and the works shown are the copyright of SGW Planning and may not be amended or reproduced without express written permission. No liability will be accepted for amendments made by a third party. Dimensions where shown should be confirmed on site. Any discrepancies should be notified as soon as possible.

A3

C