



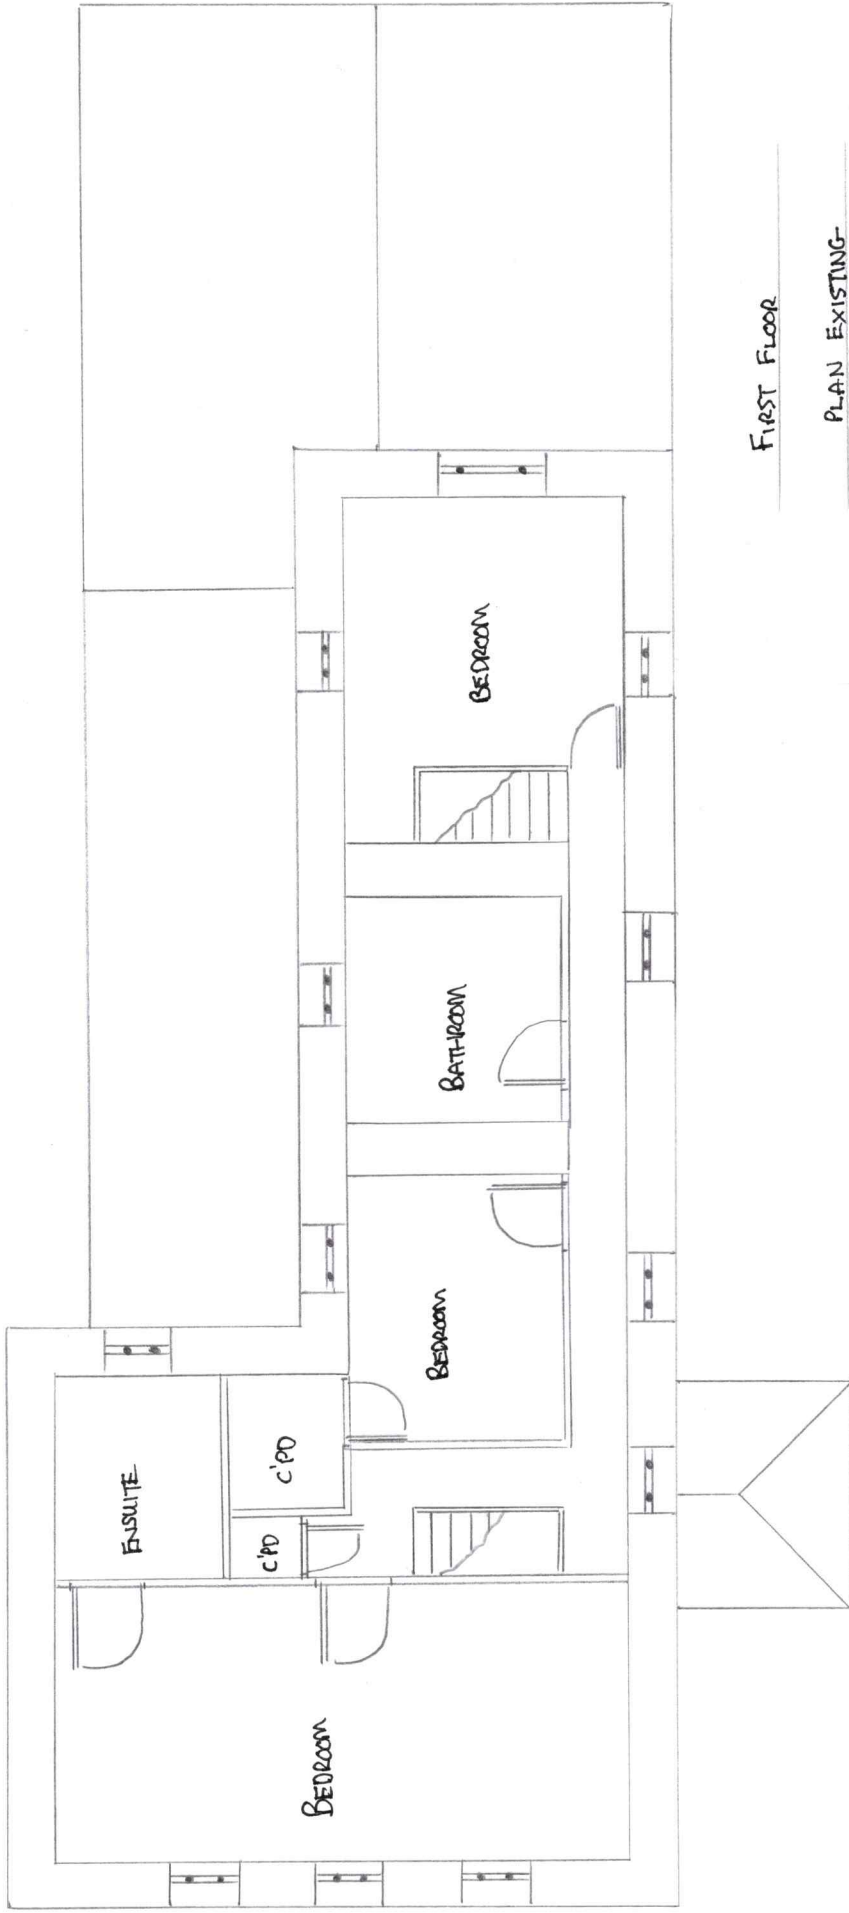

FIRST FLOOR

PLAN EXISTING

SCALE 1:100

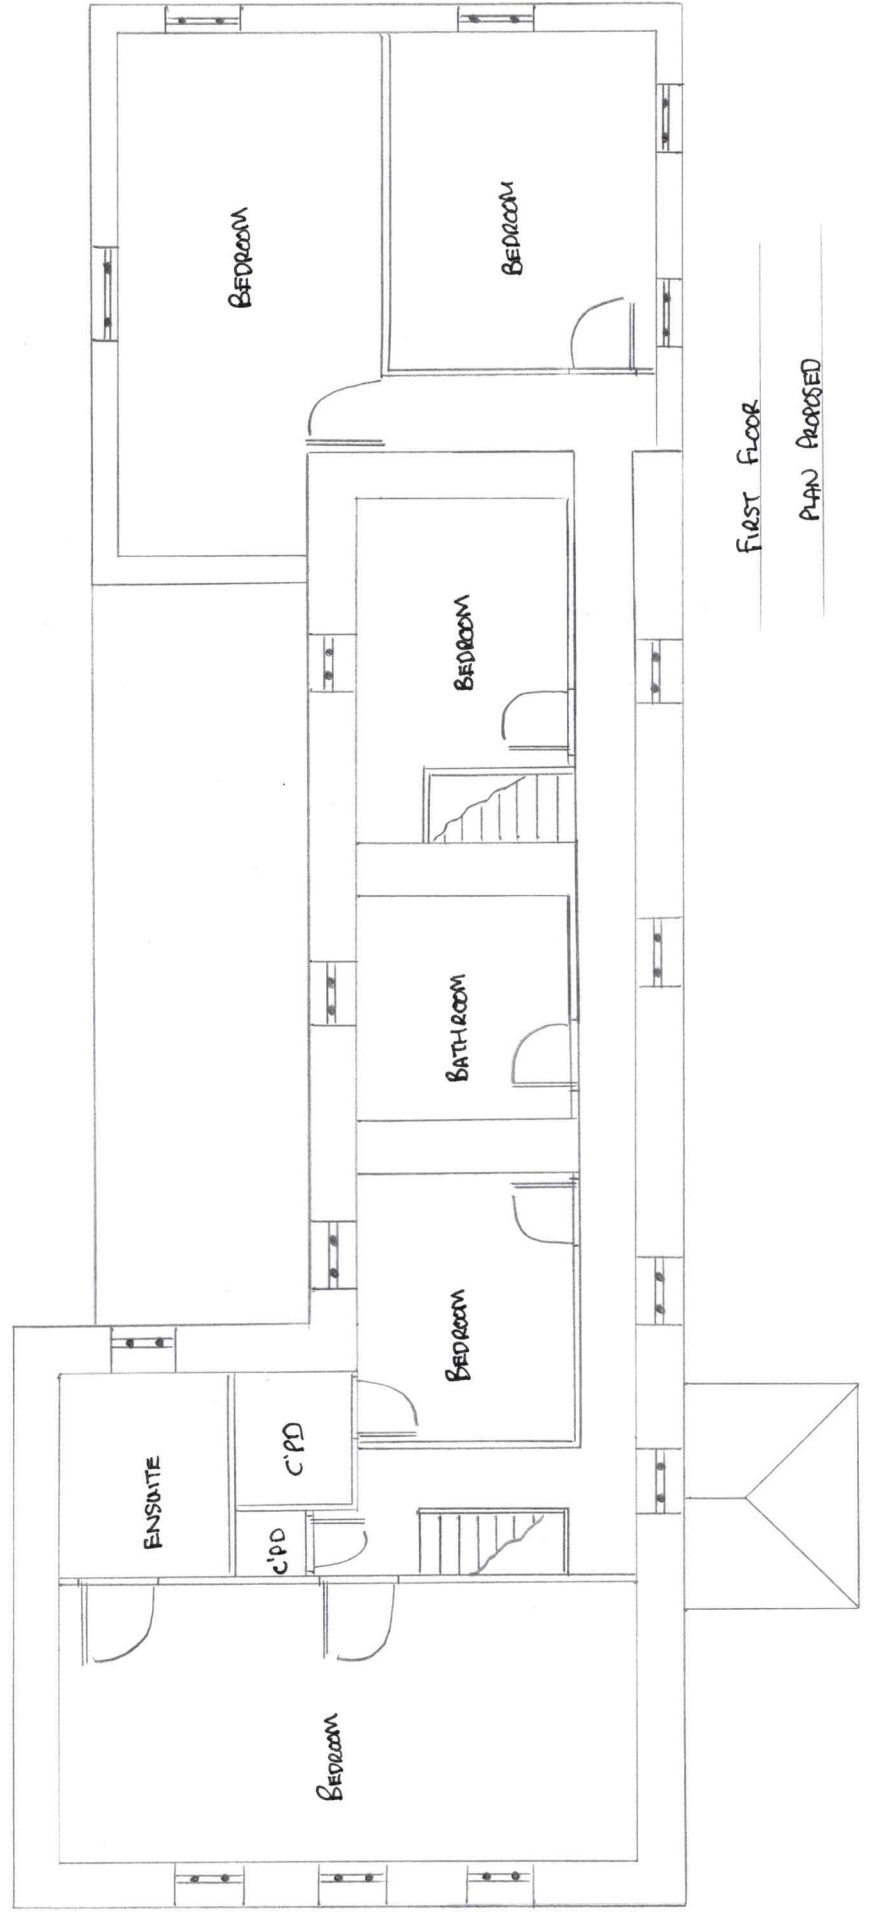

FIRST FLOOR

PLAN PROPOSED