
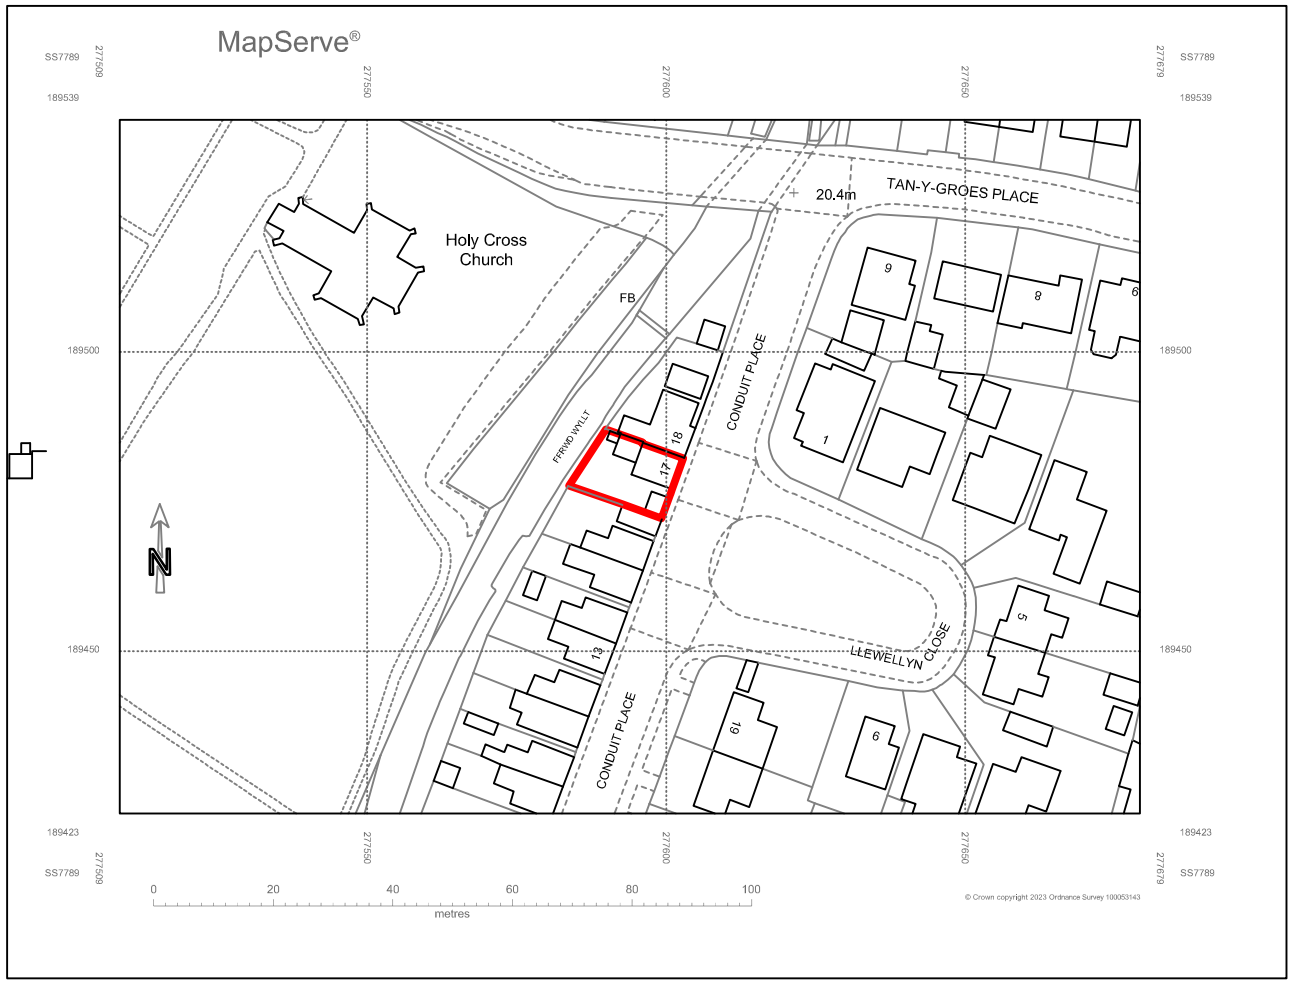


SITE LOCATION PLAN 1:1250

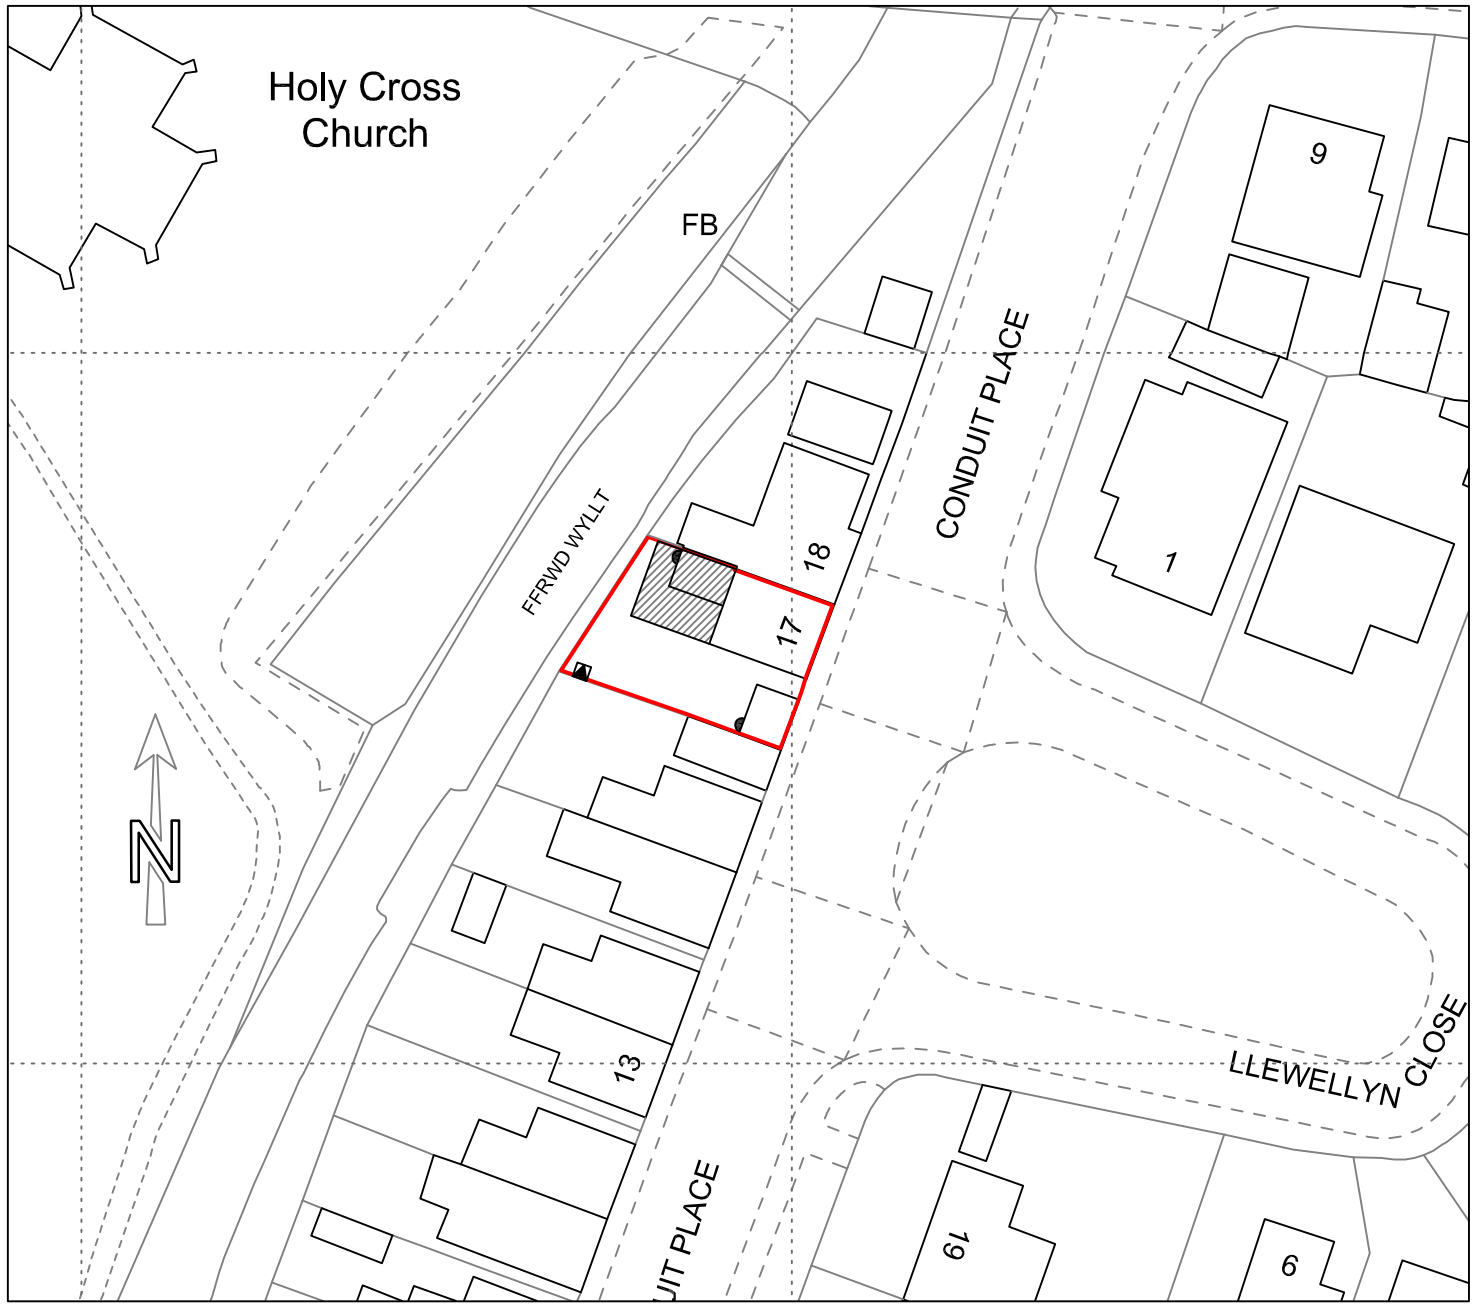

BLOCK PLAN 1:500

KEY

Bird Box

Insect Block

Rev	Description	Date
B	Plans amended as advised.	06/06/23
A	Plans amended as advised. Biodiversity information added.	26/05/23

07800 789453
01639 282789
carolineg@seagreydesign.co.uk
www.seagreydesign.com
design for: extensions / house renovations / conversions

SEAGREY

Site

MR & MRS SPENCER EVANS
17 CONDUIT STREET
TAIBACH, PORT TALBOT SA13 2TT

Dwg Title

SITE LOCATION PLAN
& BLOCK PLAN

Drawn By:	Date:
CLG	16/05/2023
Scale: 1:1250 @ A3L 1:500 @ A3L	Dwg No: 23-433P/111

REV A B