


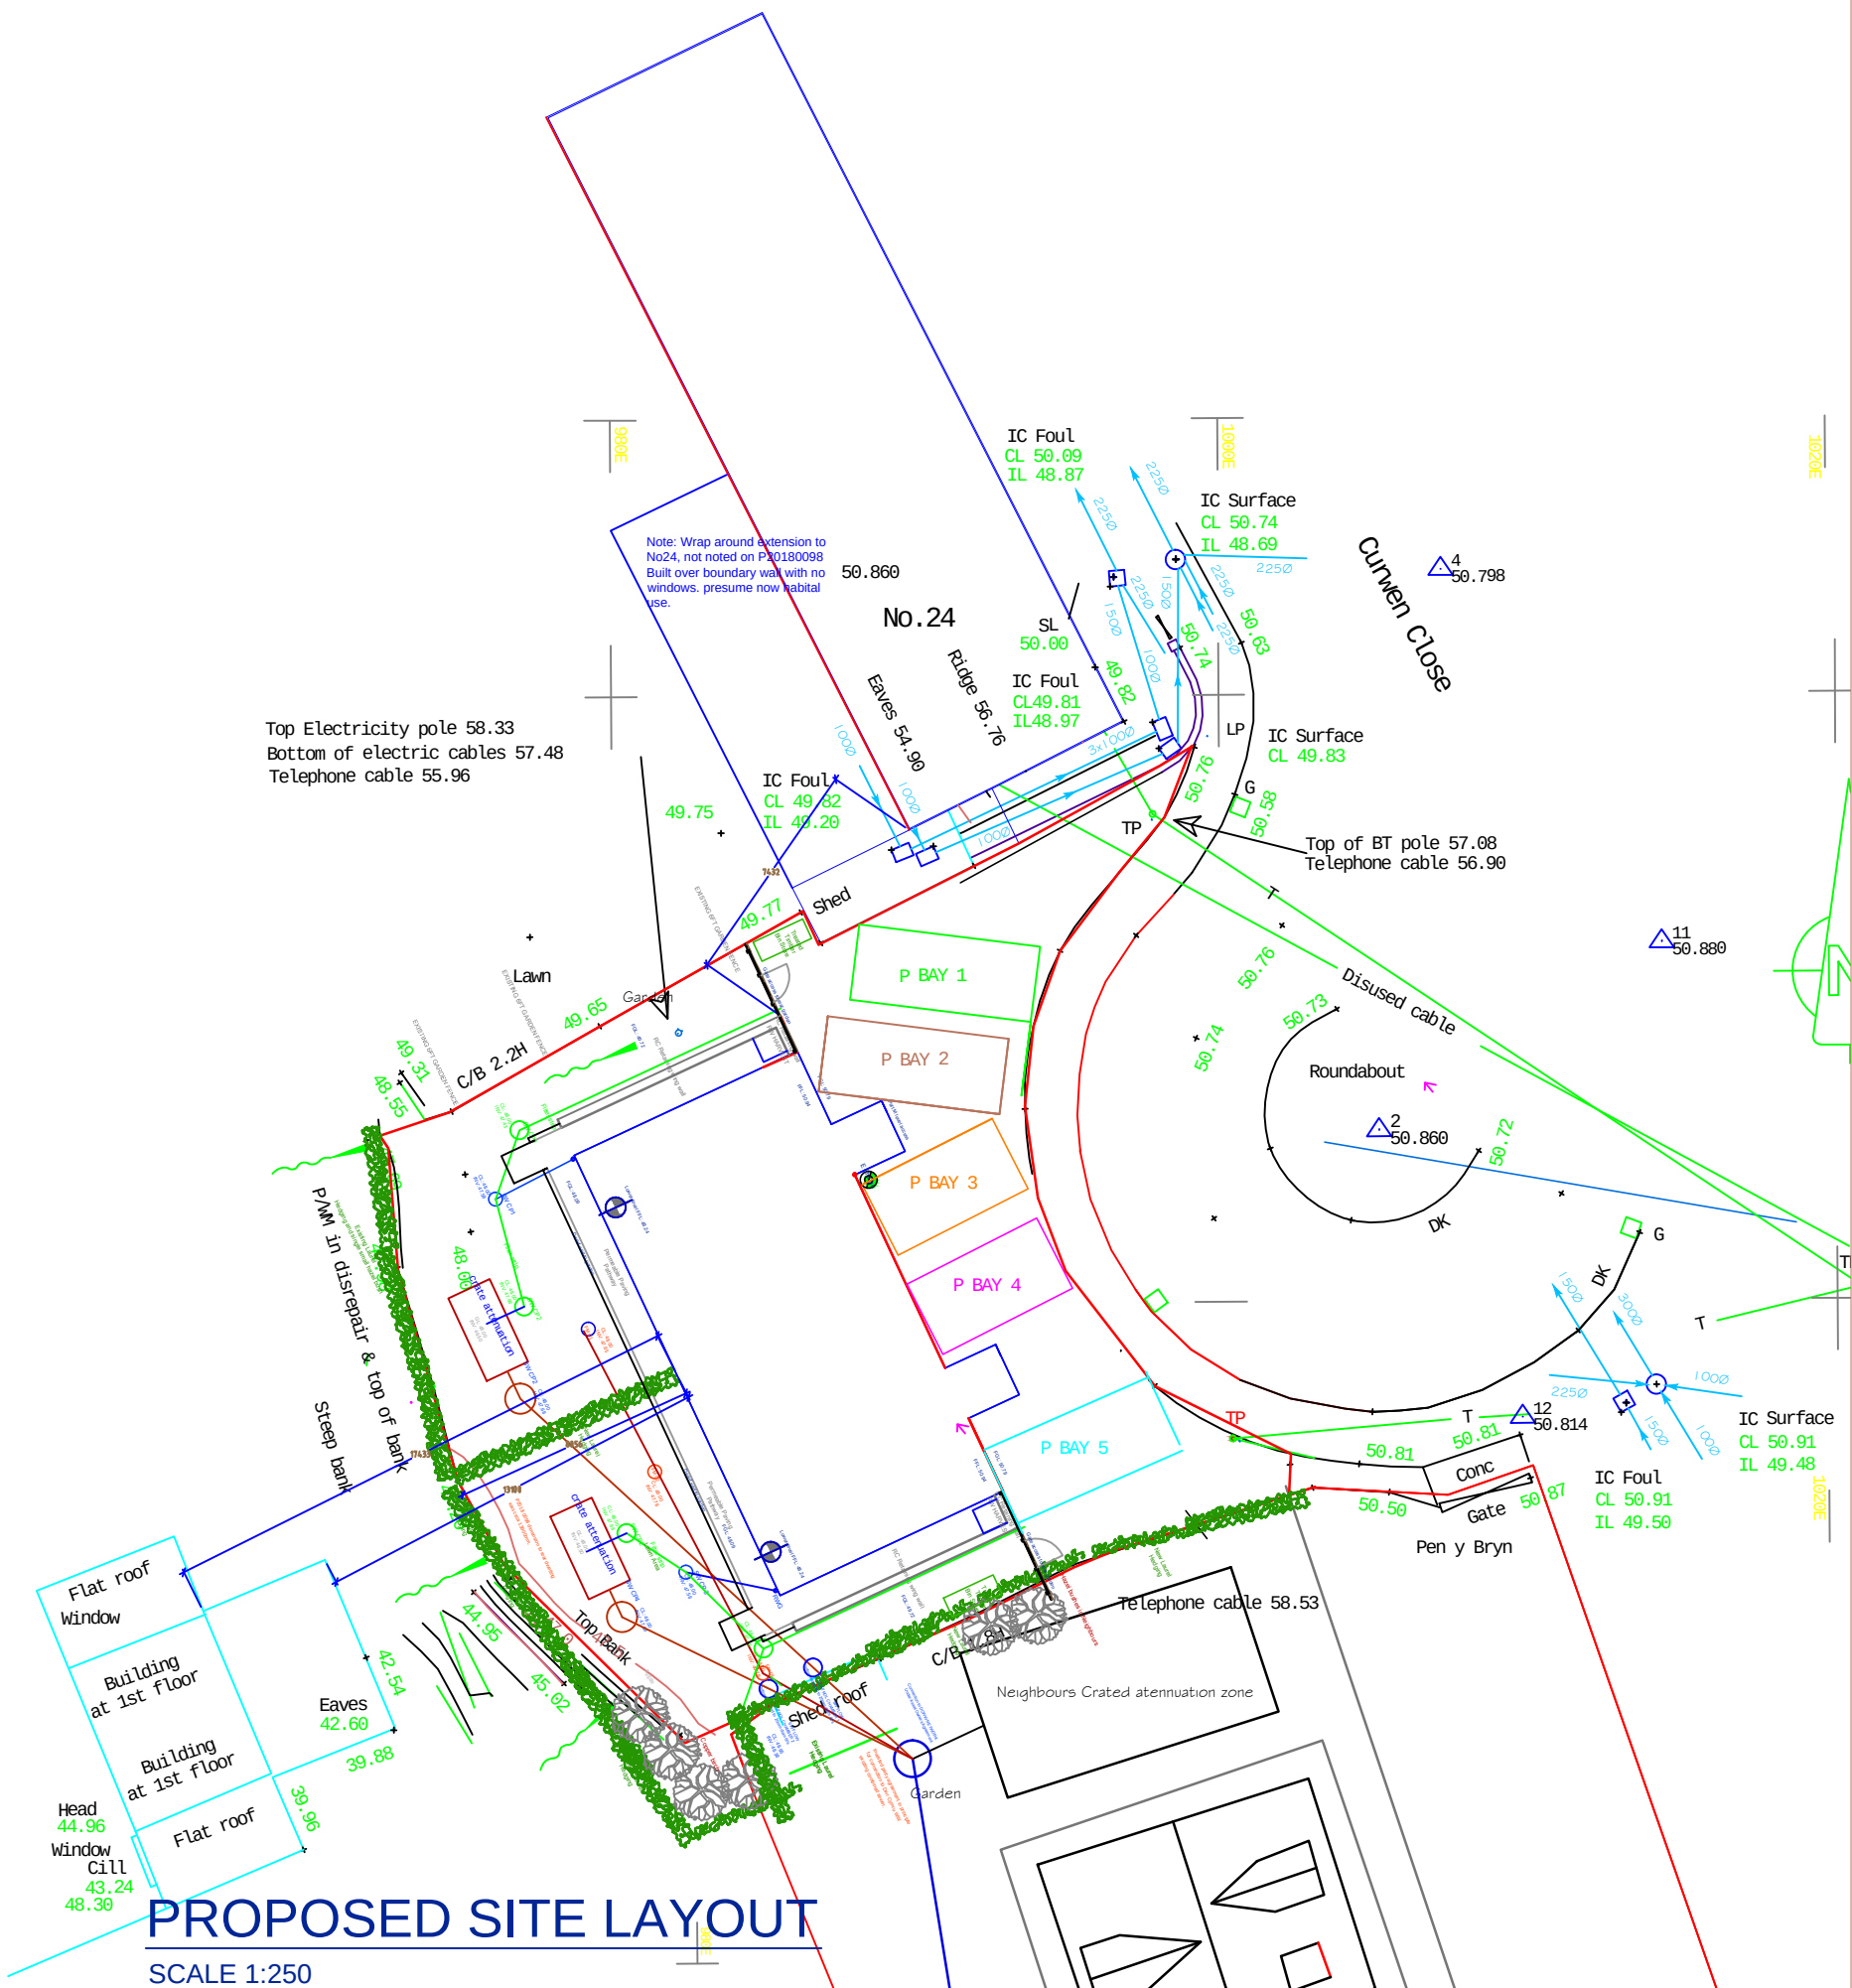

PROPOSED SITE LAYOUT
SCALE 1:250

Survey Details			
1. Level arbitrary gtd.			
2. North arrow indicator approximate North.			
3. Levels relate to arbitrary value 0.00m located on door step of No.24 Curwen Close.			
4. Contour Interval 0.20m			
5. Drawing 10-181/100A/1.10 revised on 17/11/16 to show new earth walls.			
Scale: 1:100 at A1	OS Job No: 10-181	Author: Adrian Culling	Checked: [Signature]
Drawing No: 10-181/100A/1.10	Surveyor: [Signature]	Adrian Culling	Checked: [Signature]
Date: Nov 2016			
[Table with multiple columns and rows of data, including names and dates]			

READ IN CONJUNCTION WITH SUDs STRATEGY
SCALE 1:250

Revision Notes:

AMANDA BOUCHER

Client Focused Professional Service Provider.

fastnet Ltd
PROJECT DESIGN & MANAGEMENT CONSULTANT
DRAWING AND CONSTRUCTION SERVICE PROVIDER

PROPOSED 1 No 3 BED & 1 No 2 BED SEMI'S DETACHED HOMES

PROJECT NAME:
PROPOSED PAIR OF 3 BED SEMI DETACHED HOMES
PLOT ADJ TO No 24 CURWEN CLOSE
PONTRYDYFEN PORT TALBOT SA12 9UT

DRW TITLE & NO **PROPOSED PARKING BAYS**
FDL AB 1021 004P

Dated 31/05/23 **DO NOT SCALE PRINT A3**

Drawn By: