




- FENCING KEY**
- PROPOSED TEMPORARY SECURITY FENCE
TO BE REPLACED WITH PERMANENT SECURITY FENCE
- PROPOSED TEMPORARY
FENCING DURING CONSTRUCTION

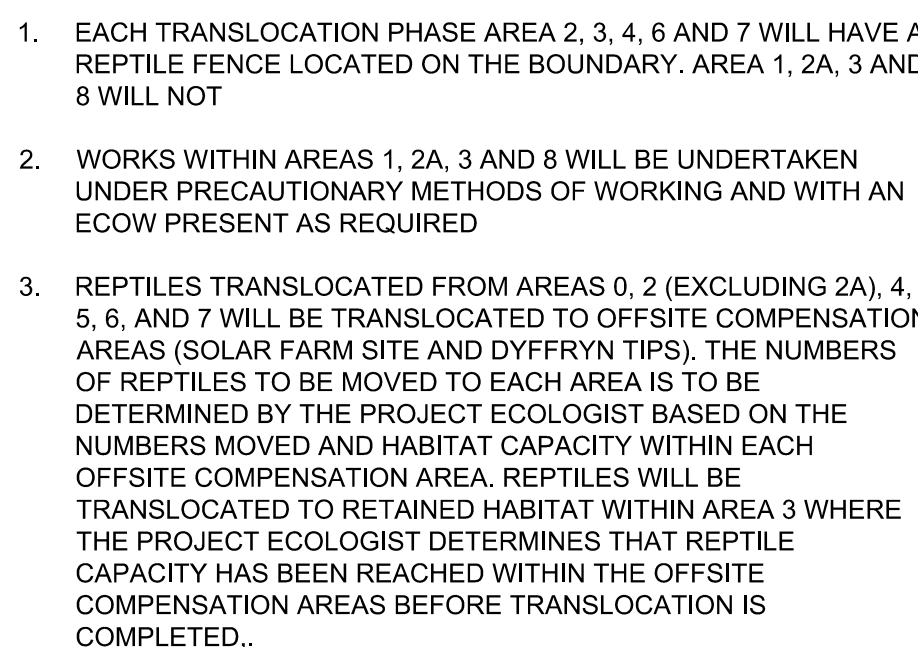

Project No. 332310590	Scale N.T.S
Revision P04	Drawing No. 332310590-201-SK21