



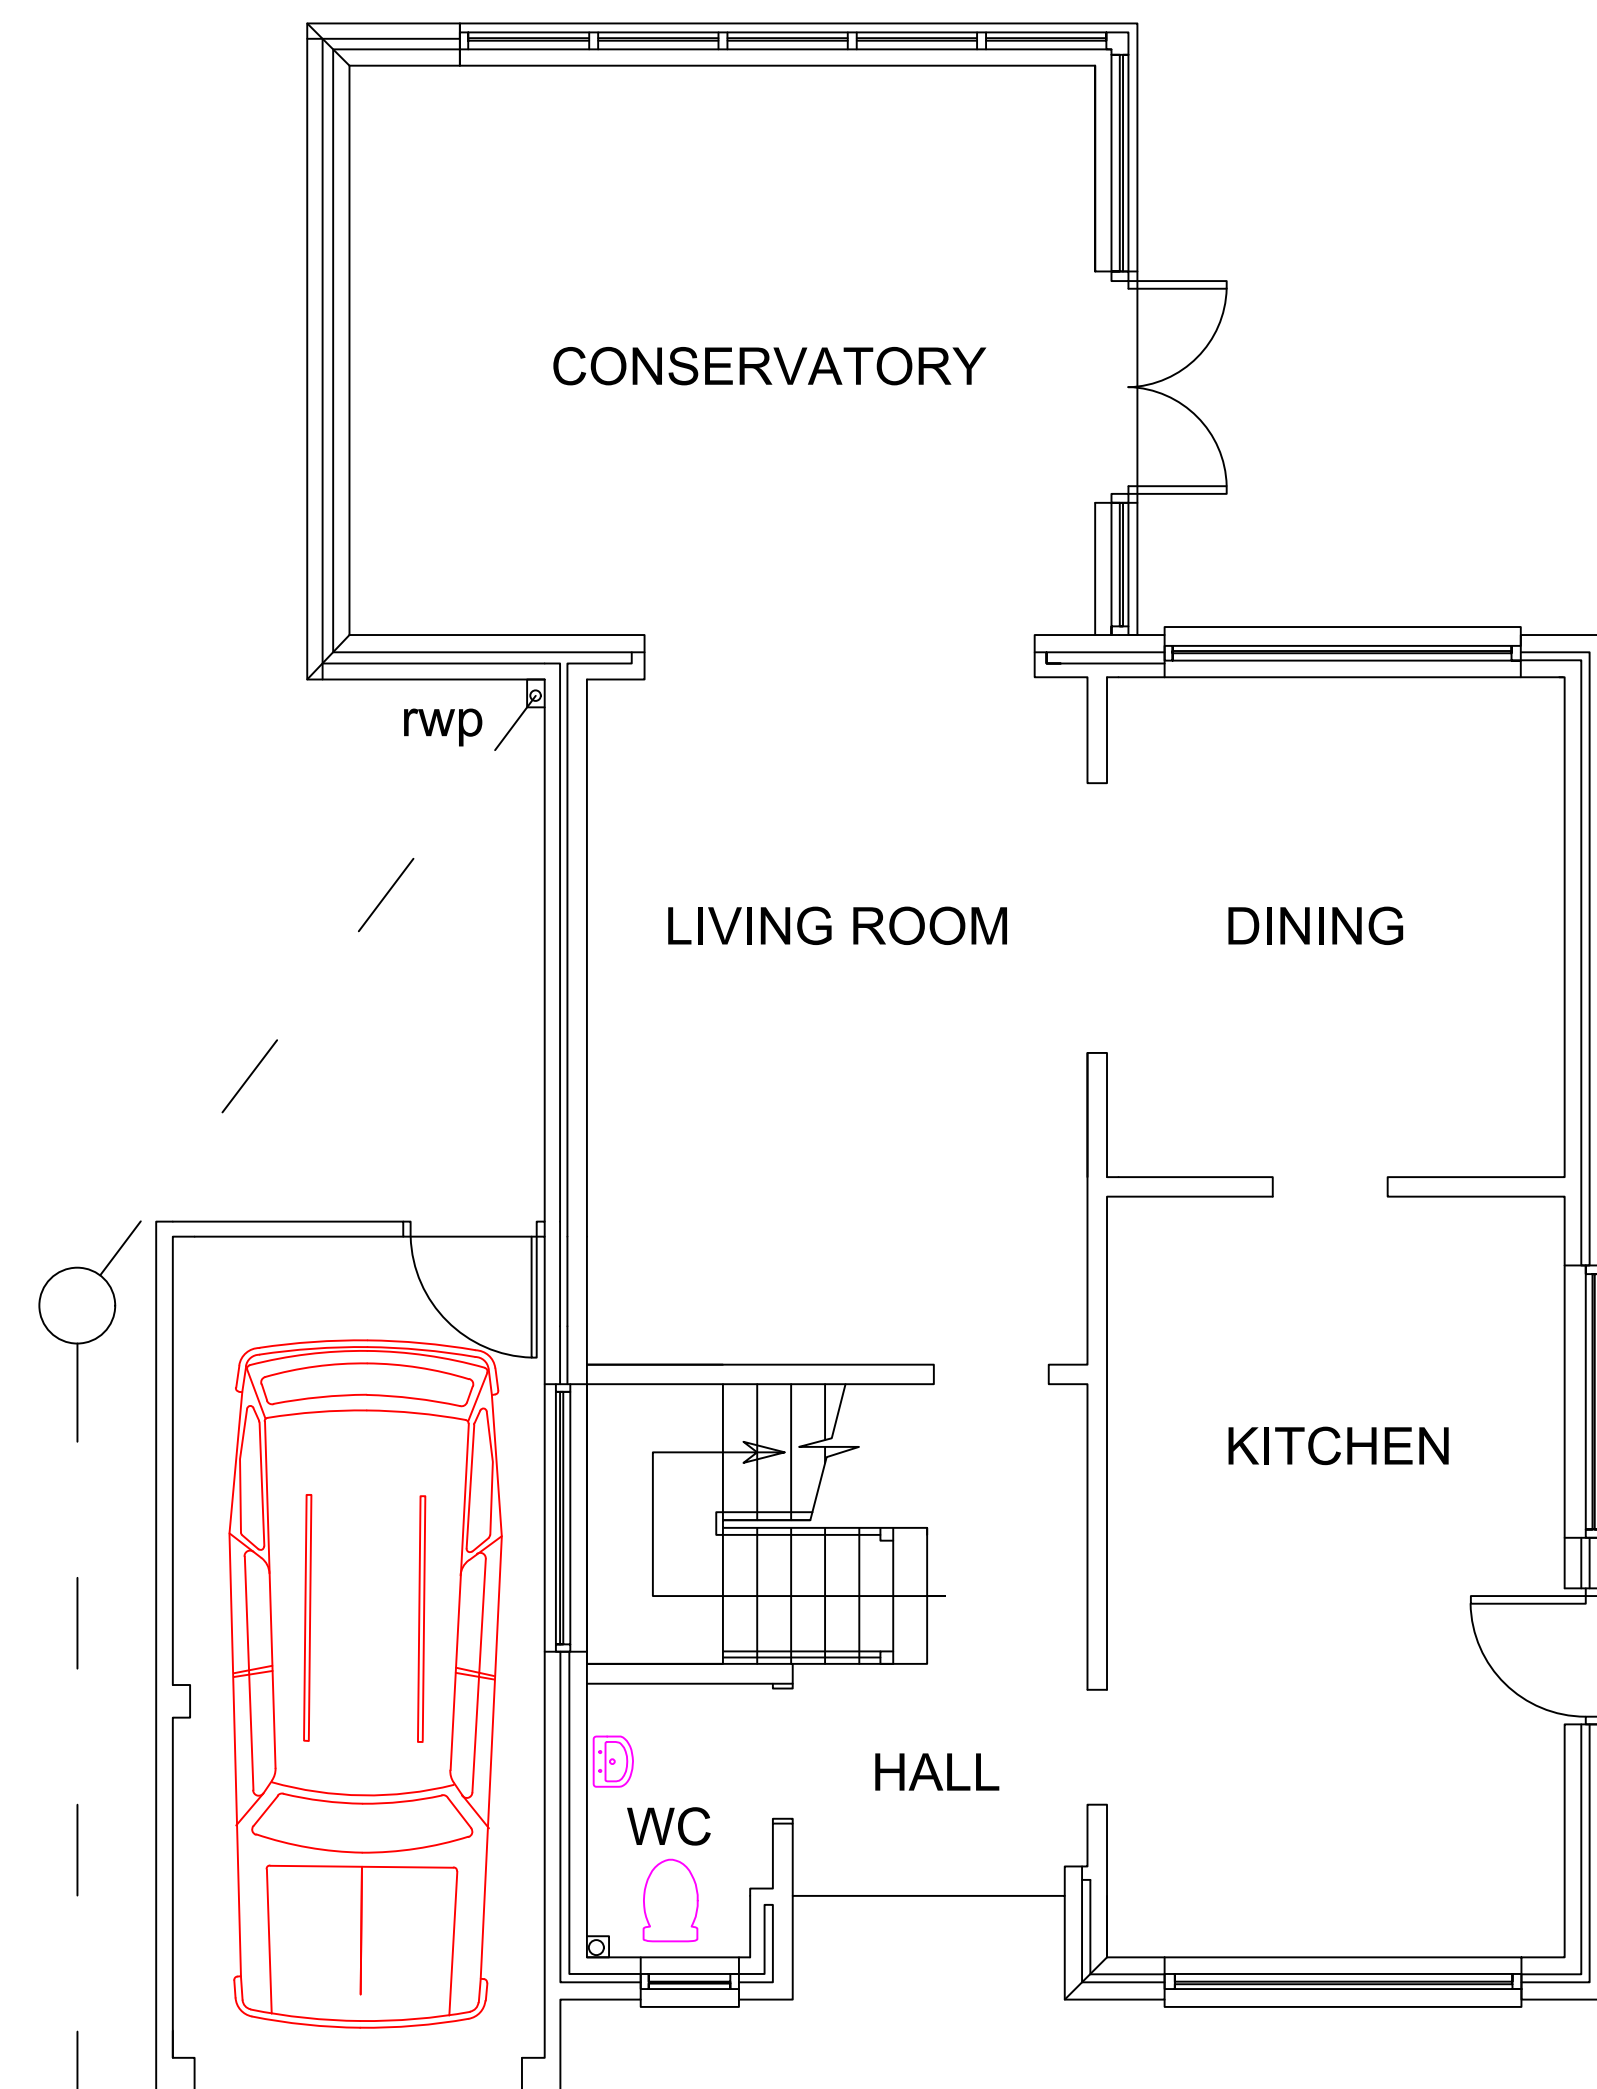

EXISTING GF PLAN

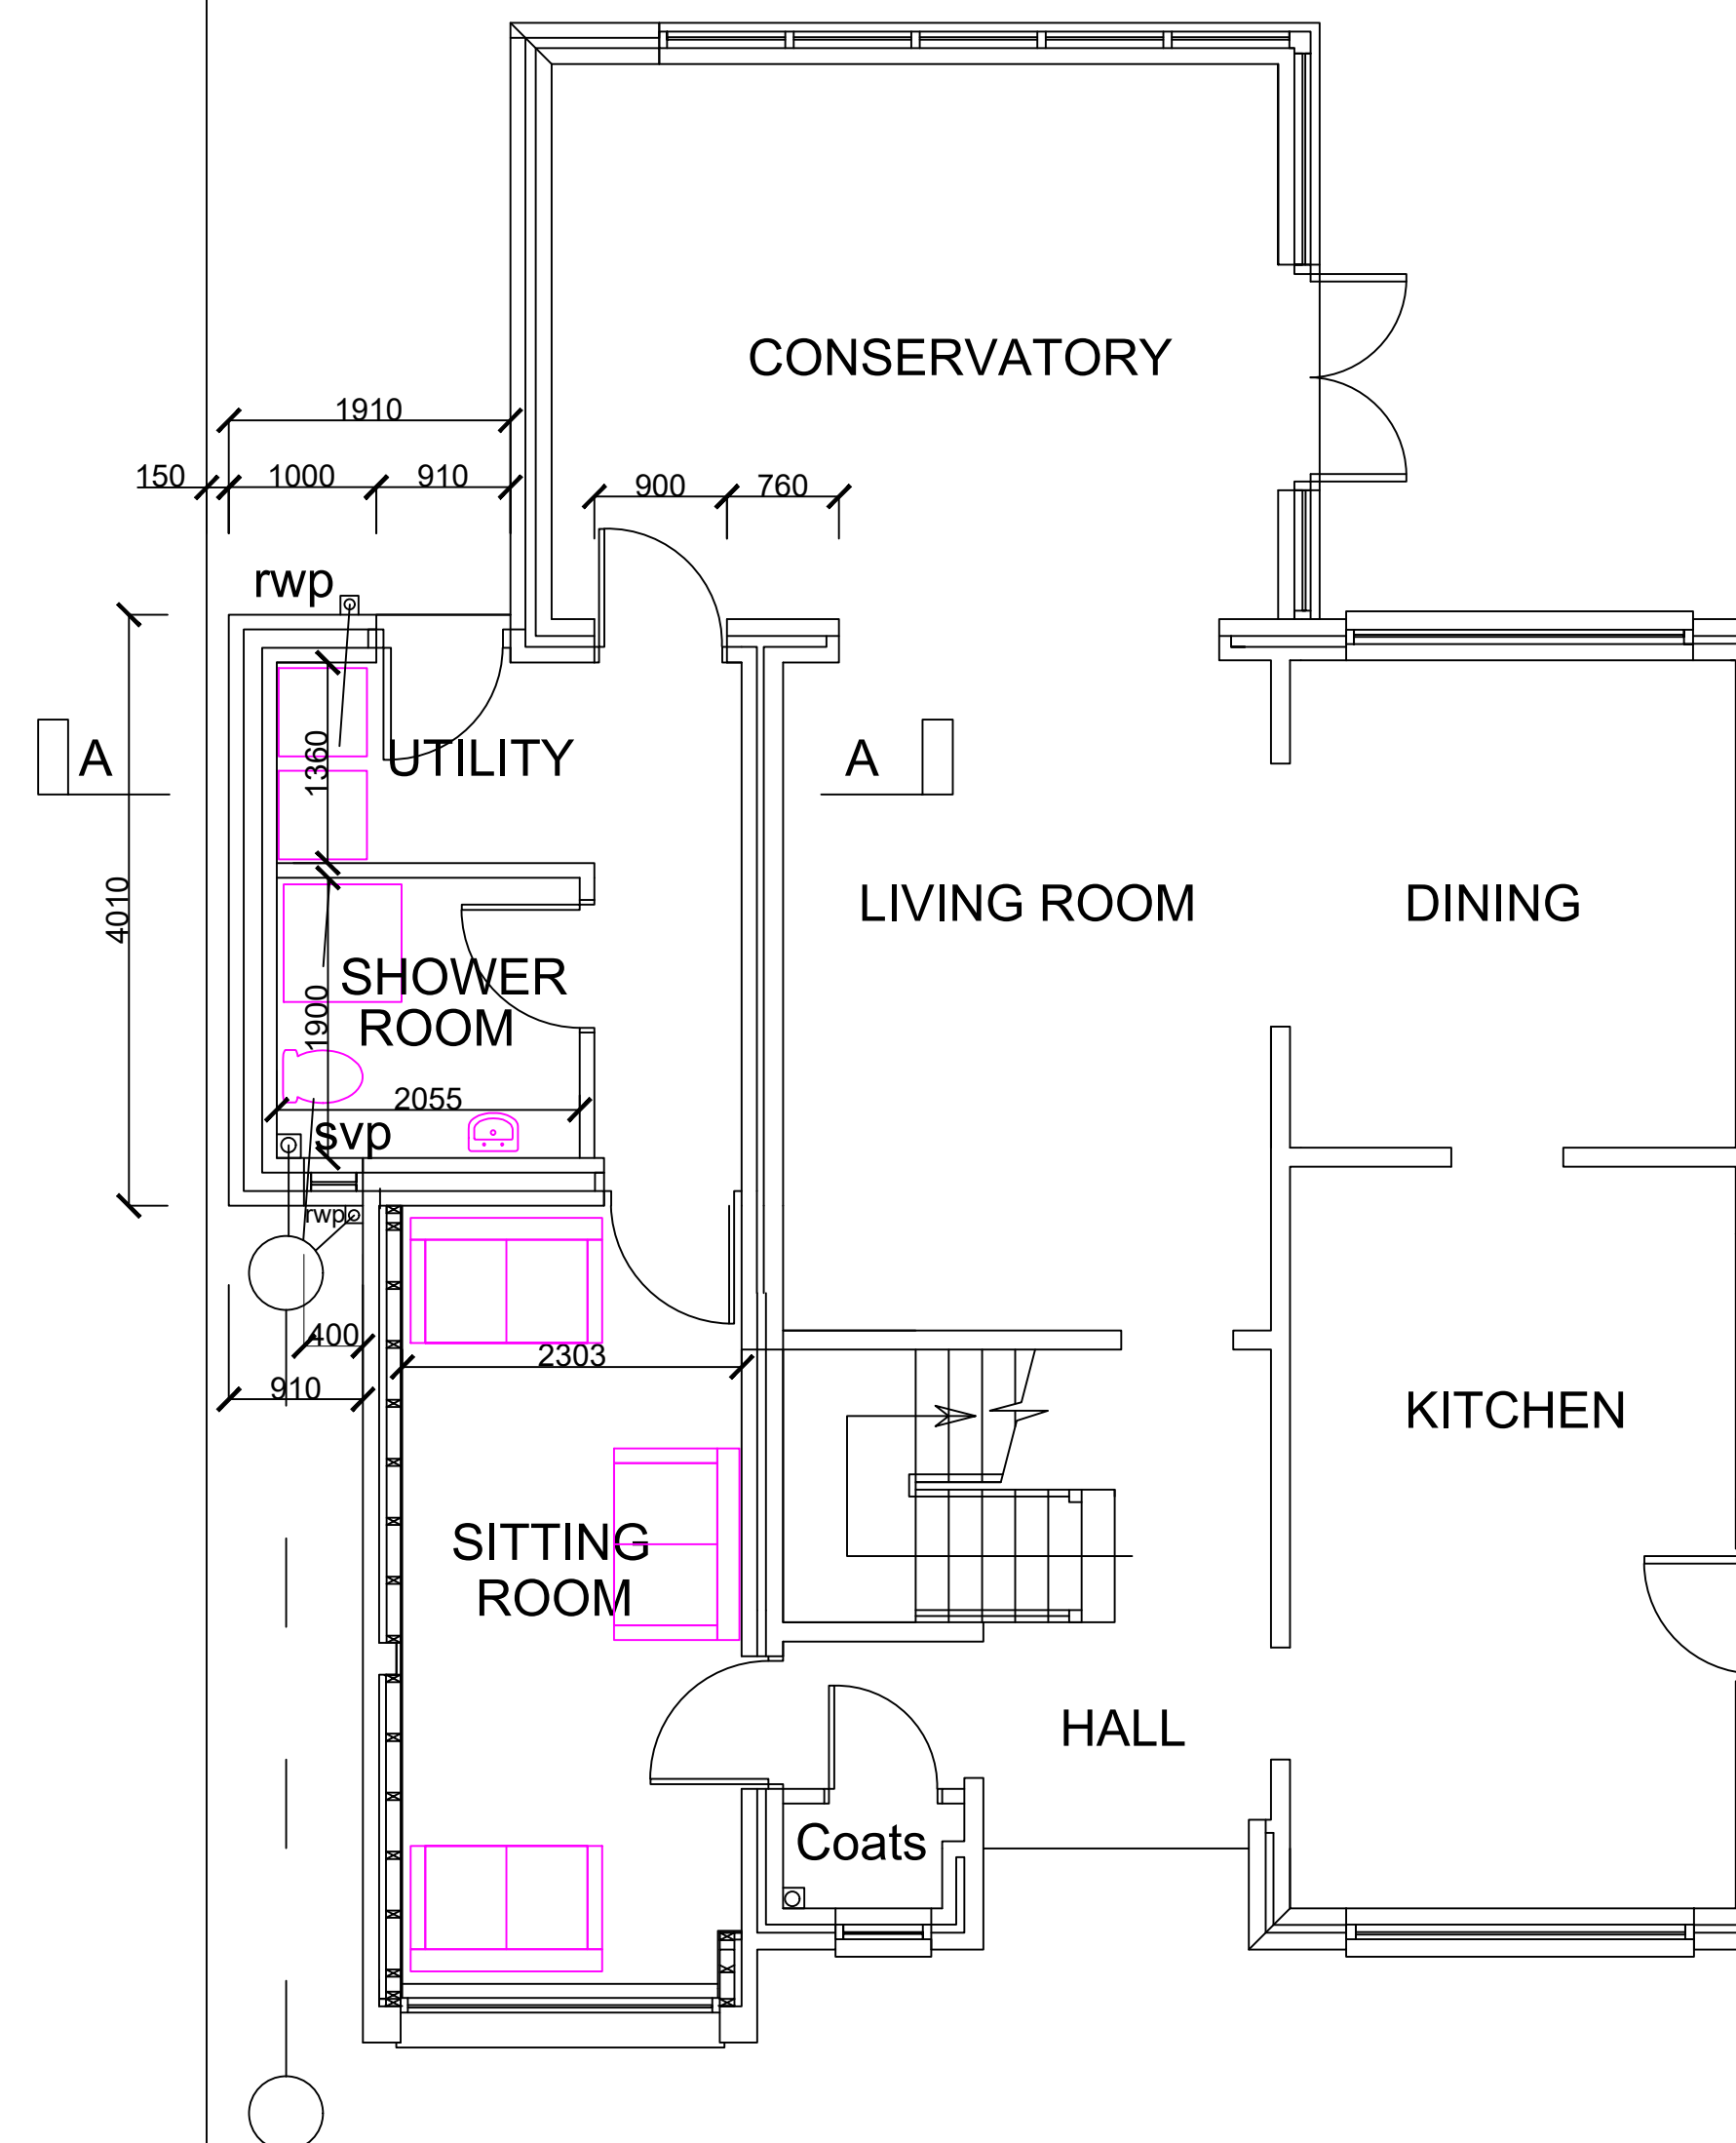

PROPOSED GF PLAN

General Notes

| No. | Revision/Issue | Date |
|-----|----------------|------|
|     |                |      |

Firm Name and Address

Project Name and Address

EXISTING & PROPOSED  
GF PLANS  
22 WOODLANDS PK DRIVE  
CADOXTON NEATH

|         |            |       |      |
|---------|------------|-------|------|
| Project | PA         | Sheet | B-01 |
| Date    | 02.06.2023 | Scale |      |
| Scale   | 1:50       |       |      |