


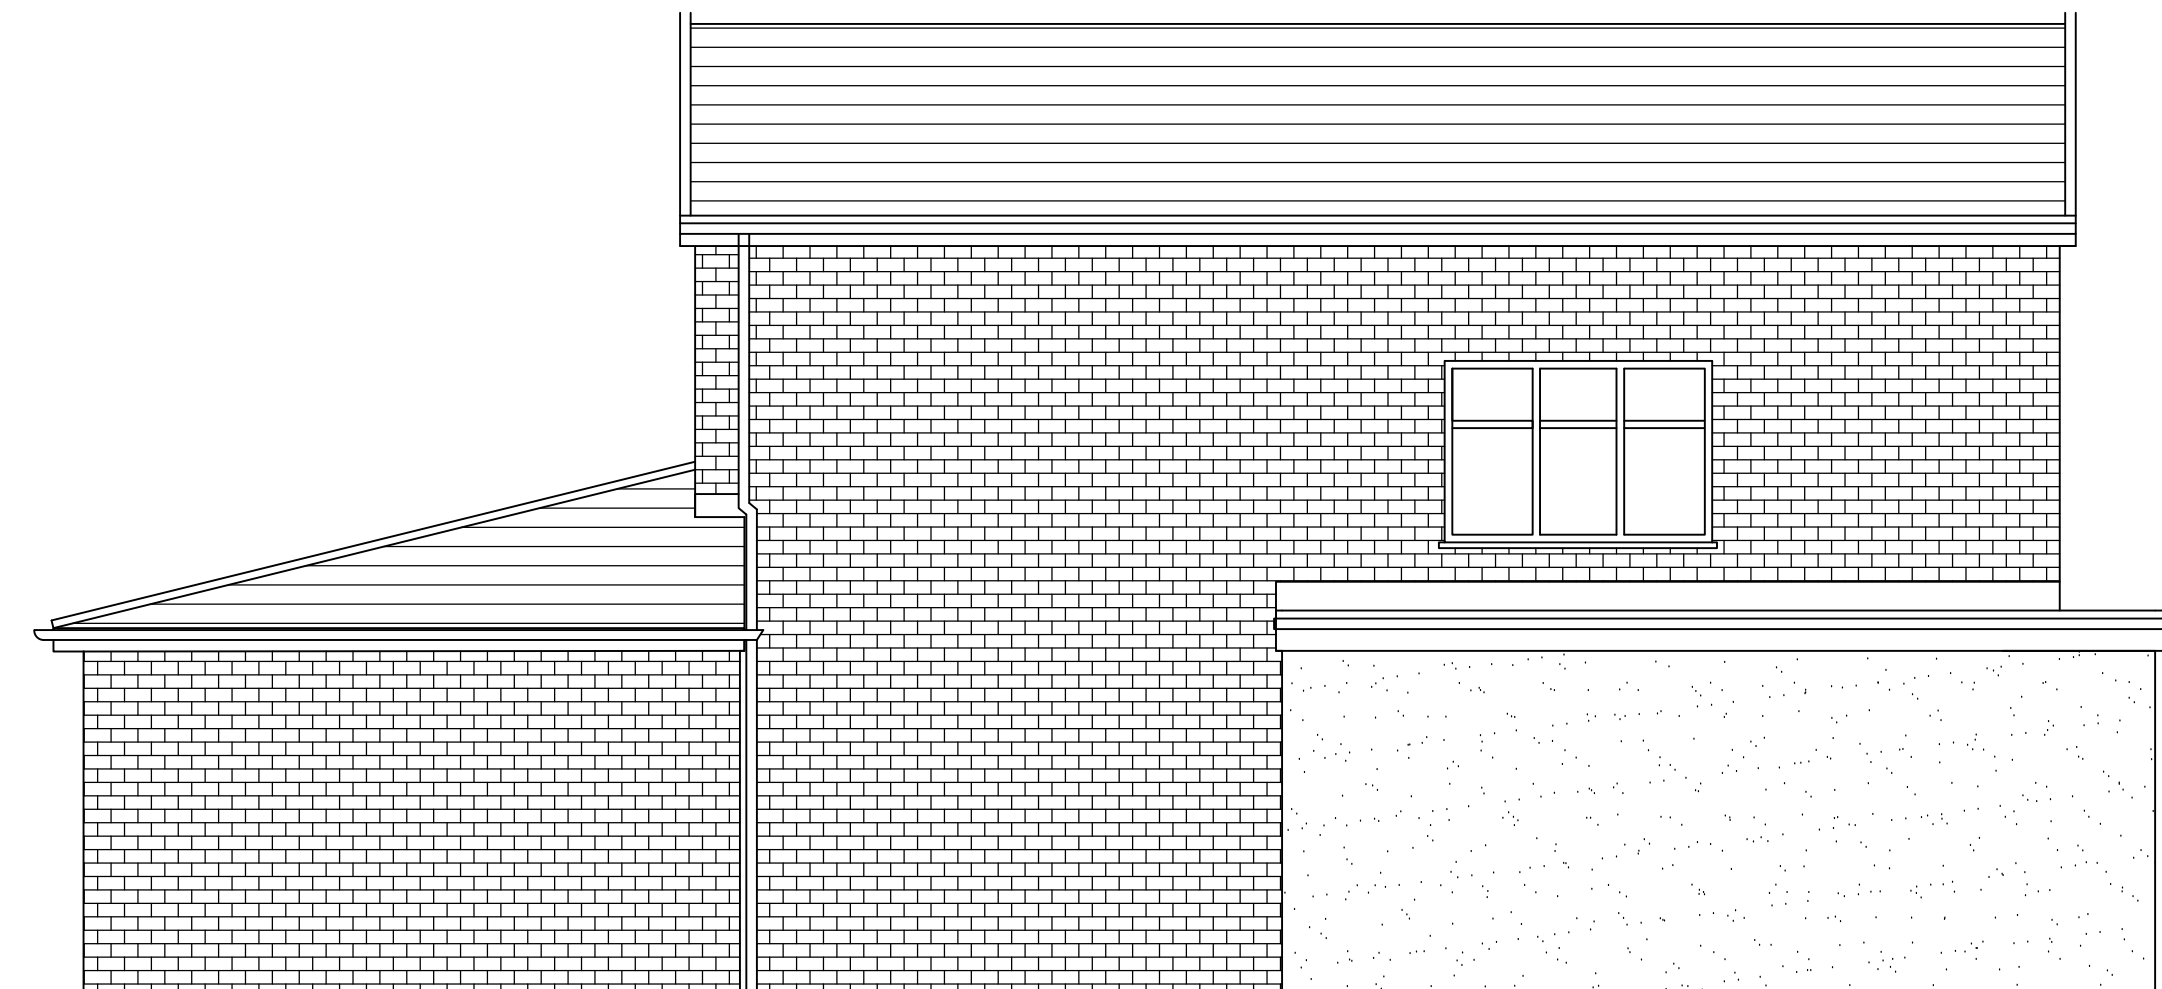


EXISTING FRONT ELEVATION



EXISTING SIDE ELEVATION



PROPOSED FRONT ELEVATION

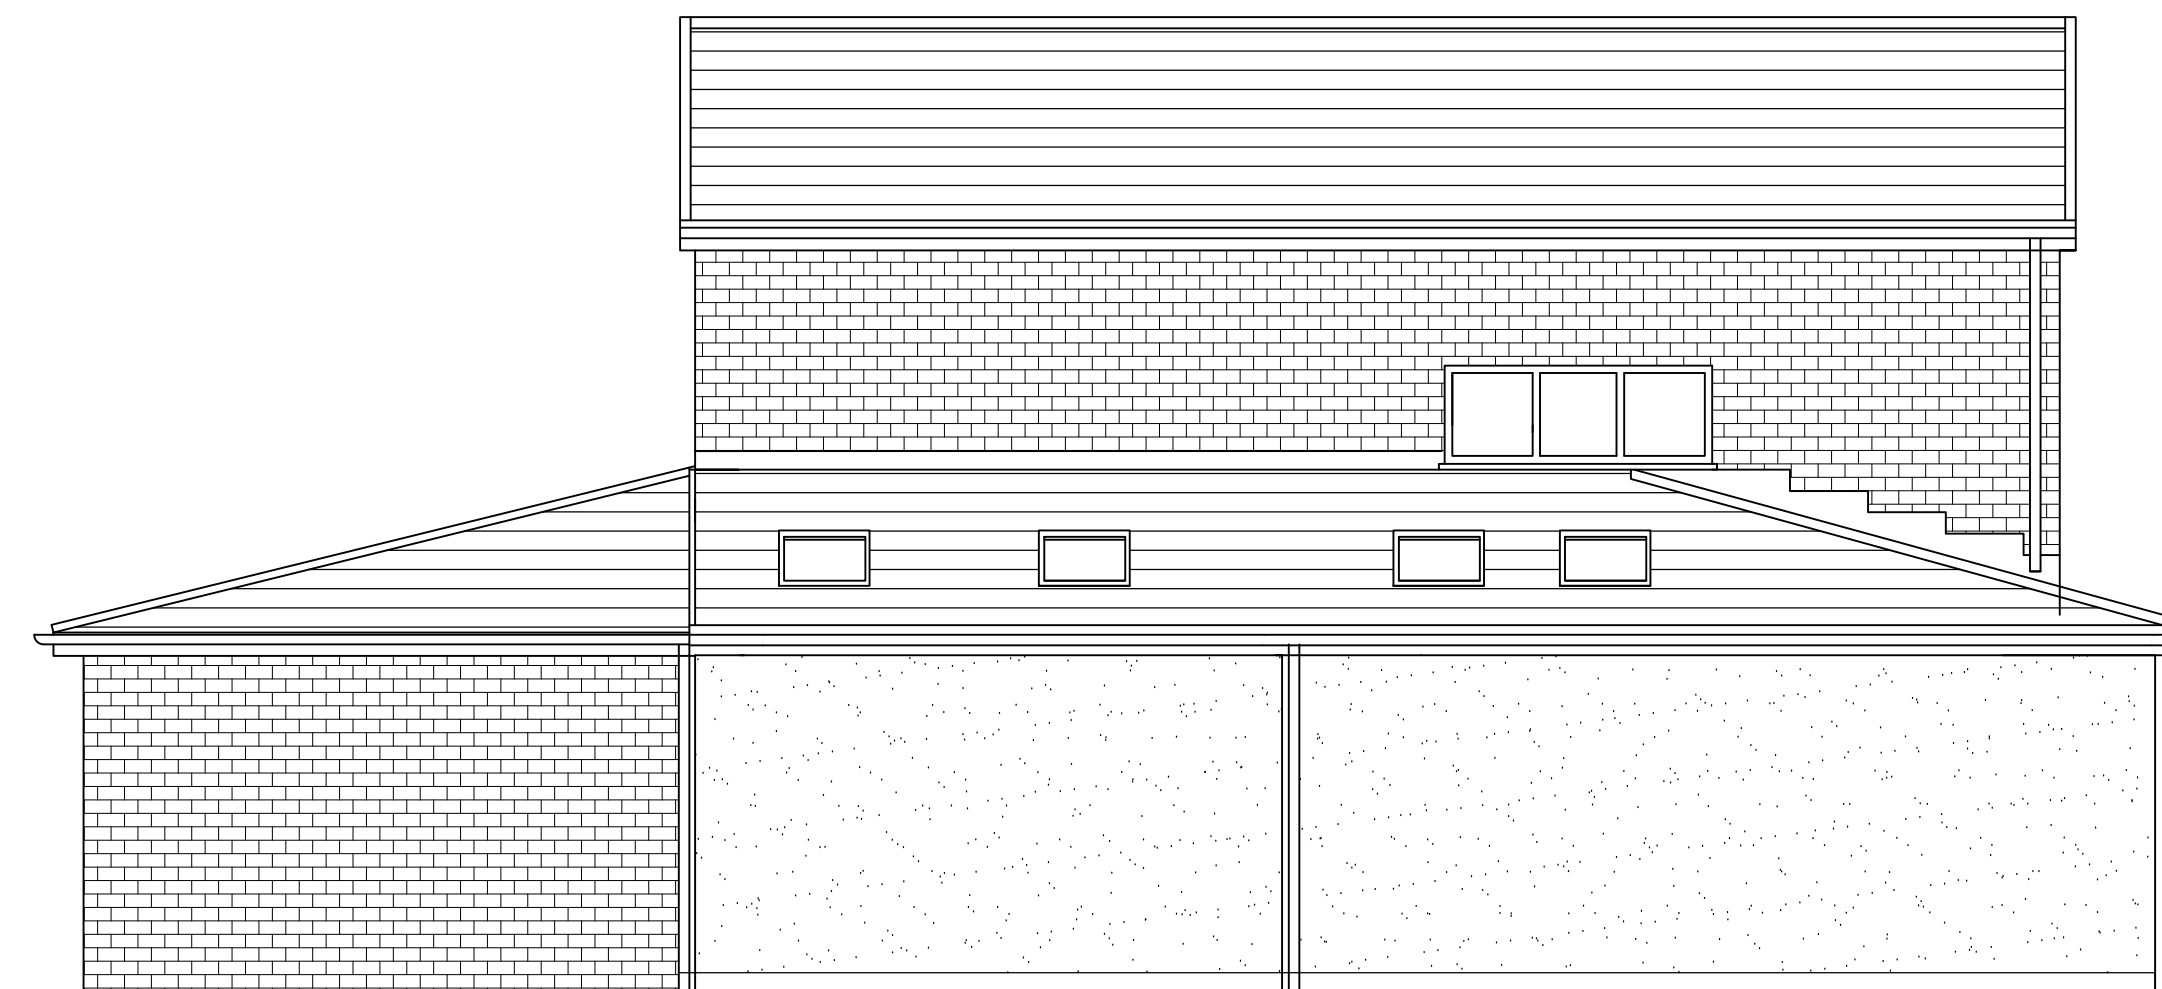

PROPOSED SIDE ELEVATION



EXISTING REAR ELEVATION



PROPOSED REAR ELEVATION

General Notes

No.	Revision/Issue	Date

Firm Name and Address

Project Name and Address
EXISTING & PROPOSED ELEVATIONS
22 WOODLANDS PK DRIVE
CADOXTON NEATH

Project	PA	Sheet	B-02
Date	02.06.2023		
Scale	1:50		