


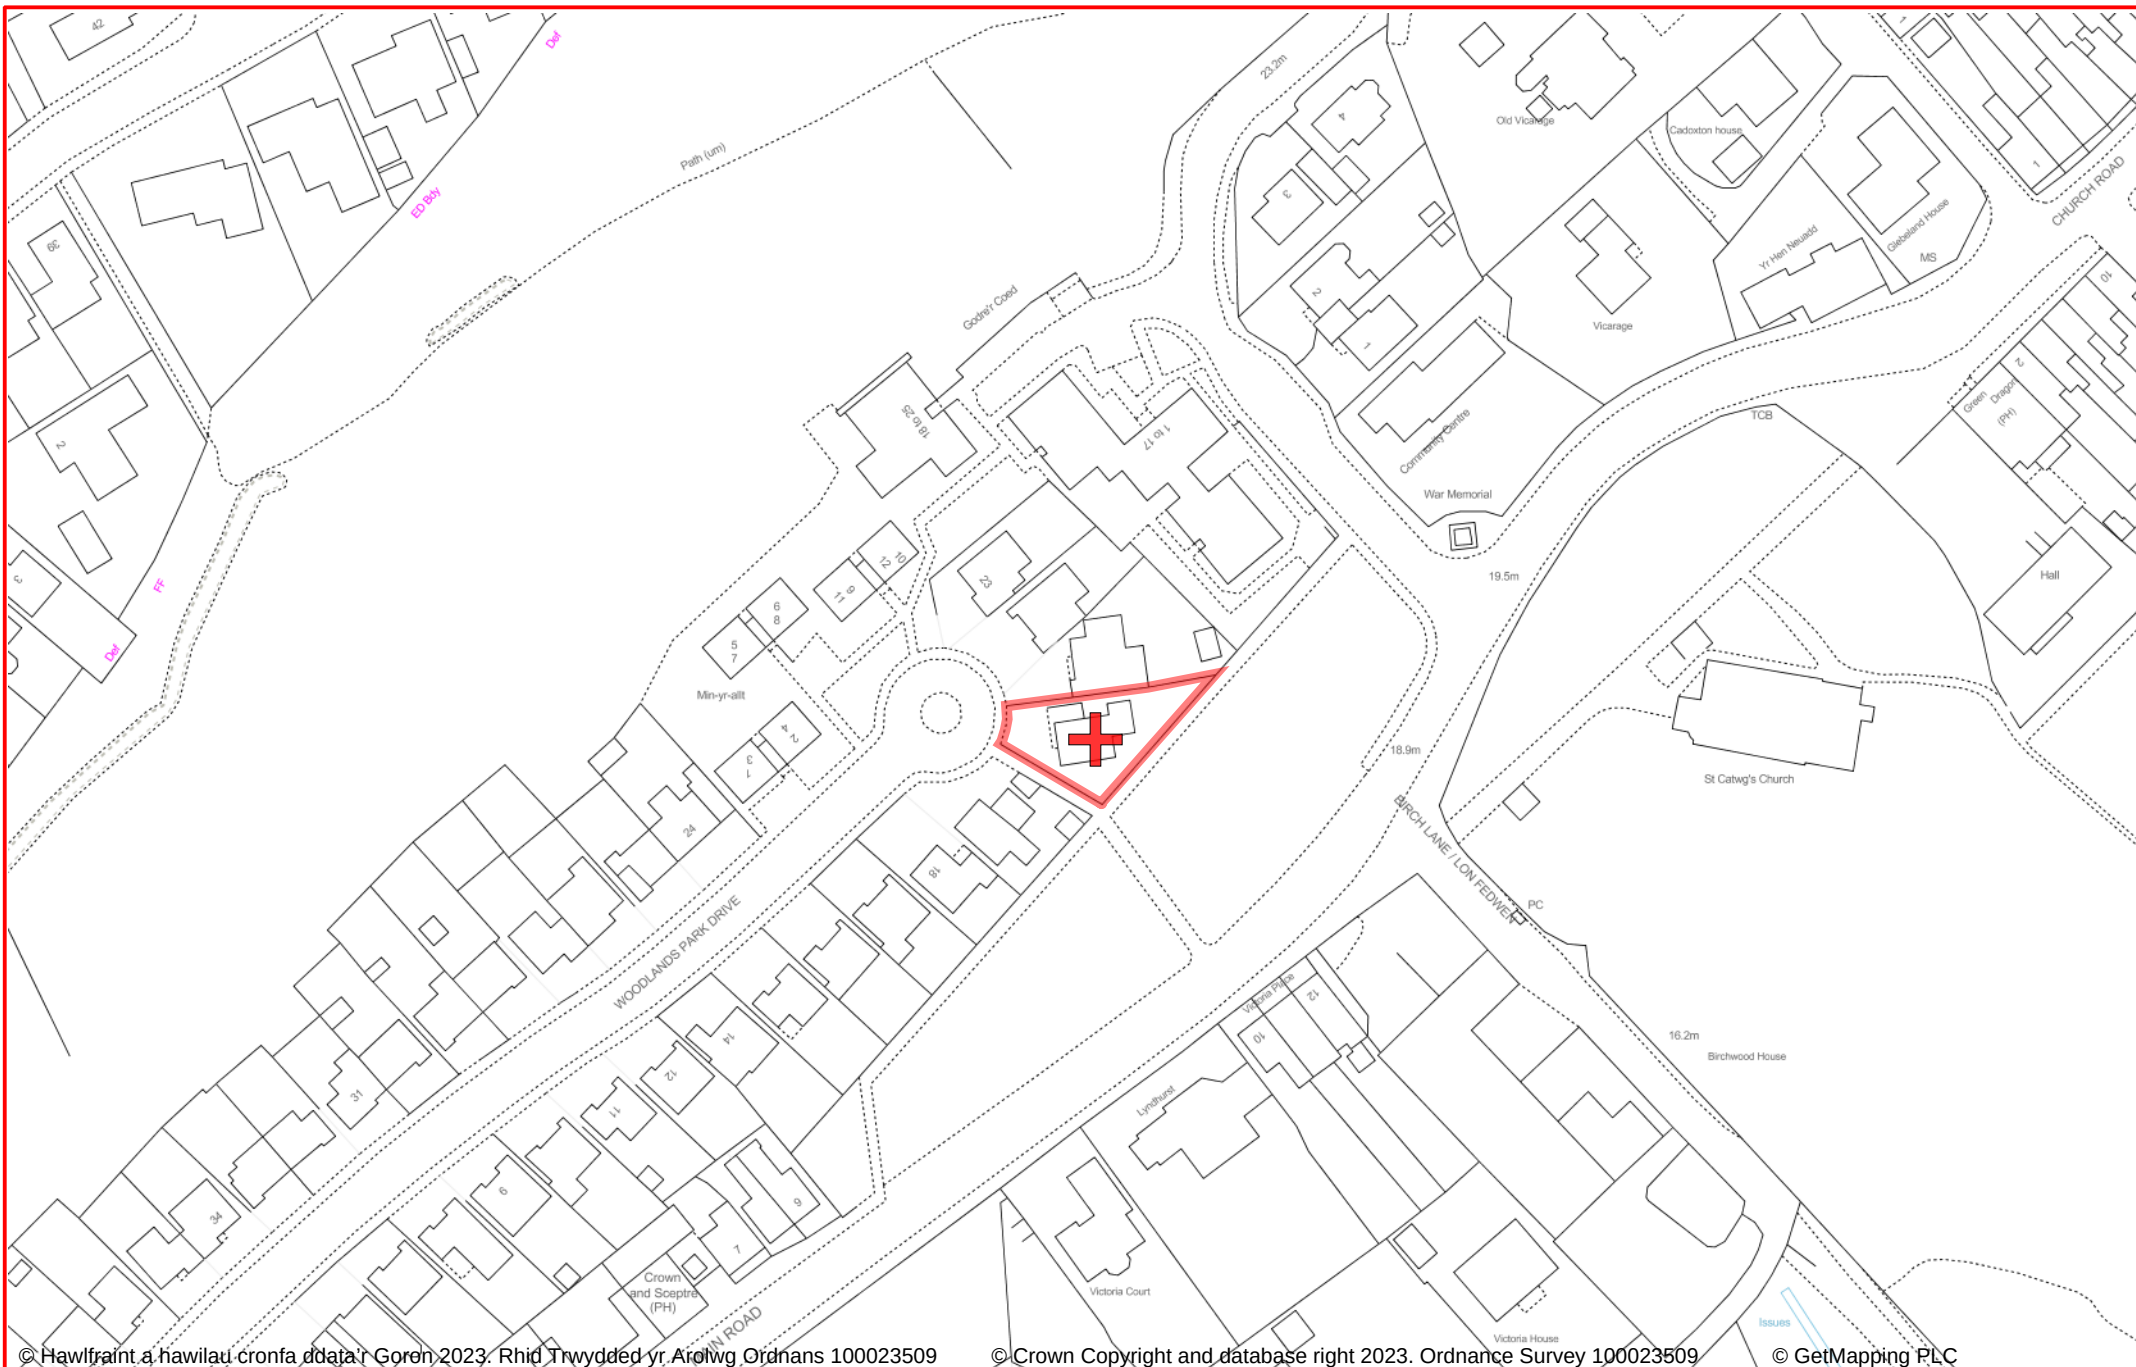

© Hawlfraint a hawilau cronfa ddata r Goren 2023. Rhid Trwydded yr Arolwg Ordnans 100023509

© Crown Copyright and database right 2023. Ordnance Survey 100023509

© GetMapping PLC



This plan is for illustrative purposes only and should not be used as a legal document. 1:1250

20 Woodlands Park Drive

Scale: 1:1250
Date: 02/06/2023
Created by: Mark.Robinson1