



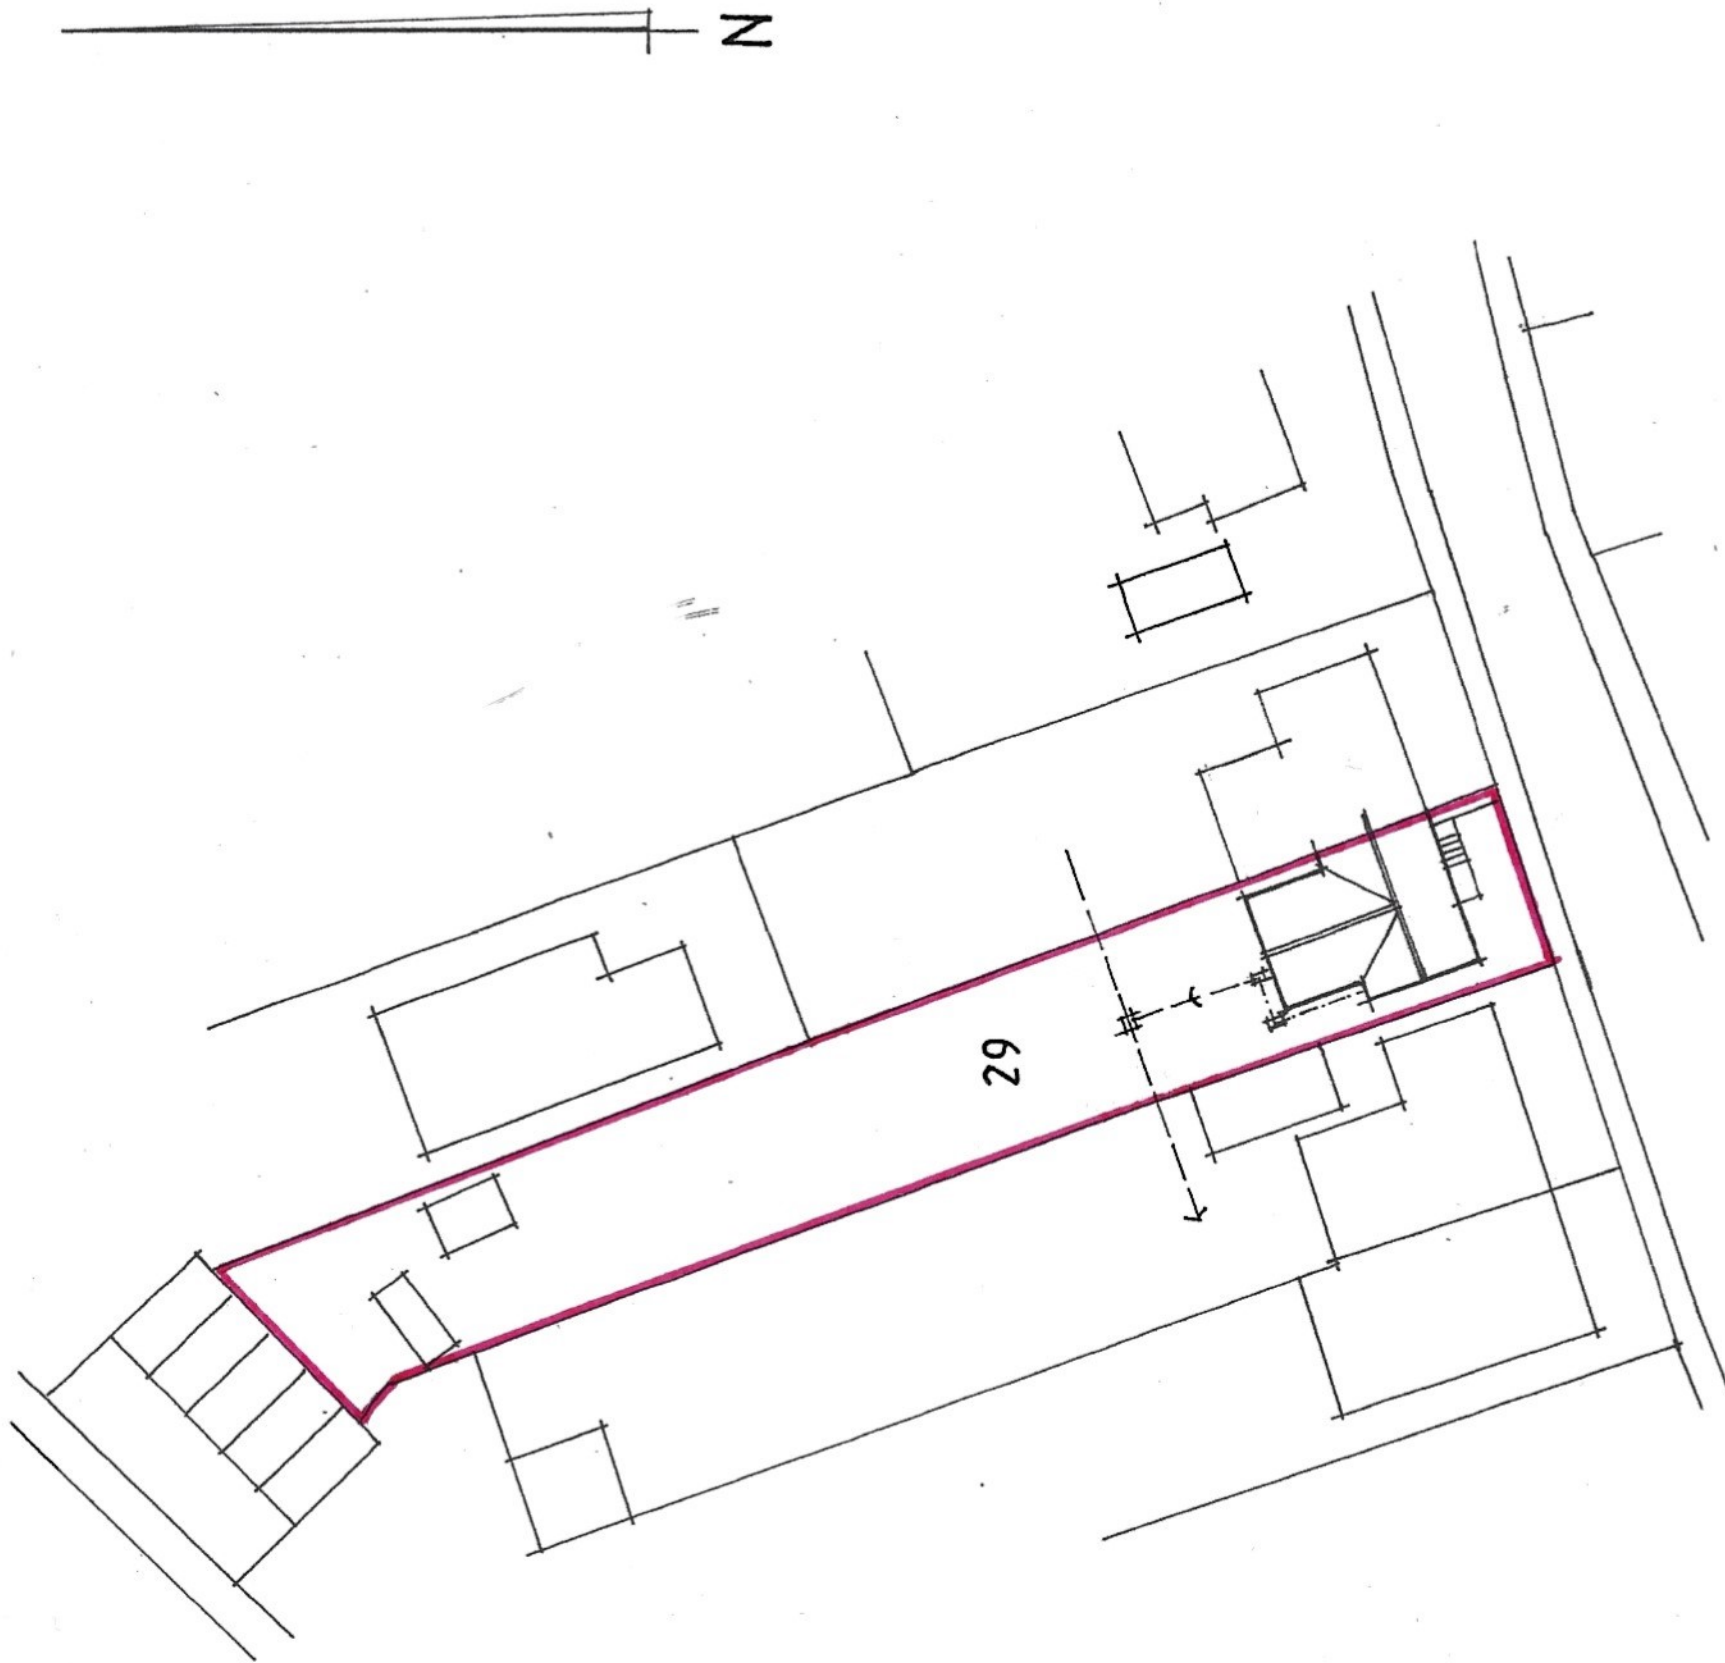

BLOCK PLAN
1: 500
0m 10m 20m 30m

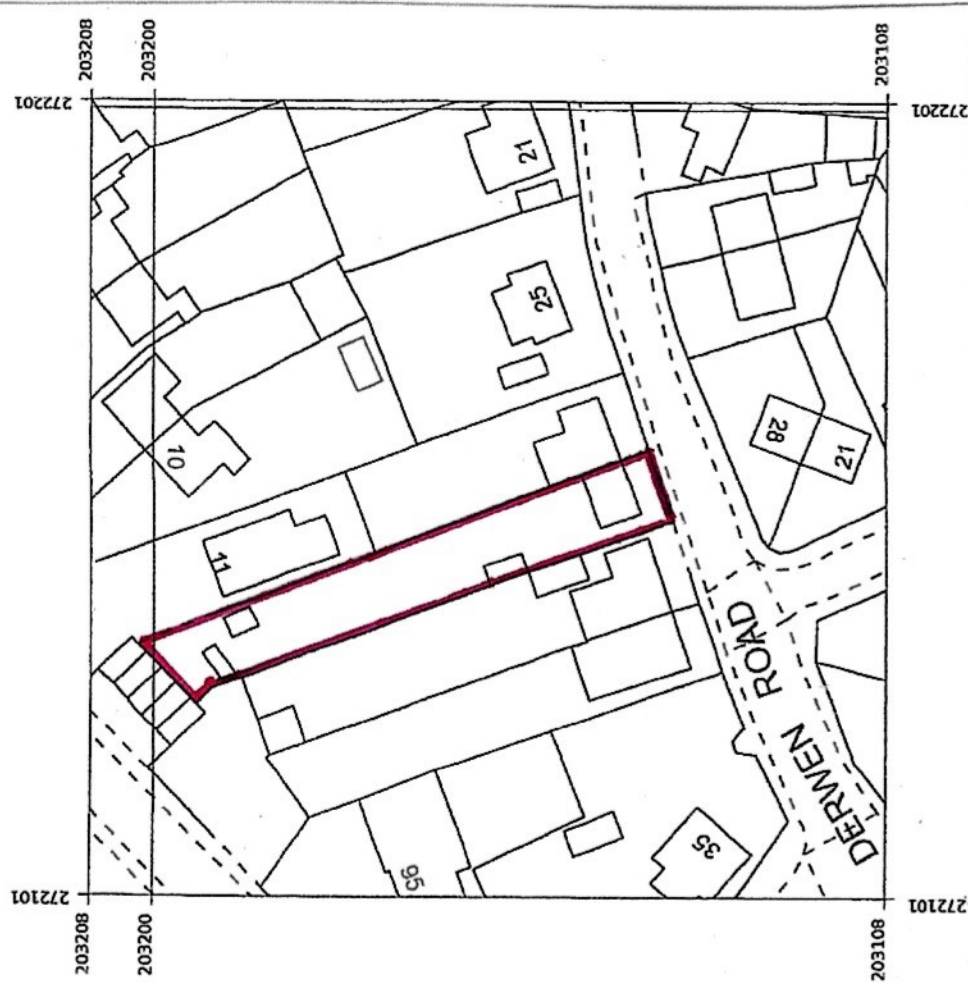

LOCATION PLAN
1: 1250
0m 20m 40m 60m 80m

mjs designs (cymru) ltd
architectural design-project management
07530 134442

NOTES:
All dimensions must be checked on site and
not scaled from this drawing.

Client
Gregg Sorokin
Job Title
29, Derwen Road, Alltwen, SA8 3AU

Scale
As Noted
Drawn by
Date 05. 2023

Drawing Title
LOCATION & BLOCK PLANS
Drg No.
22 2302. 05
Rev