


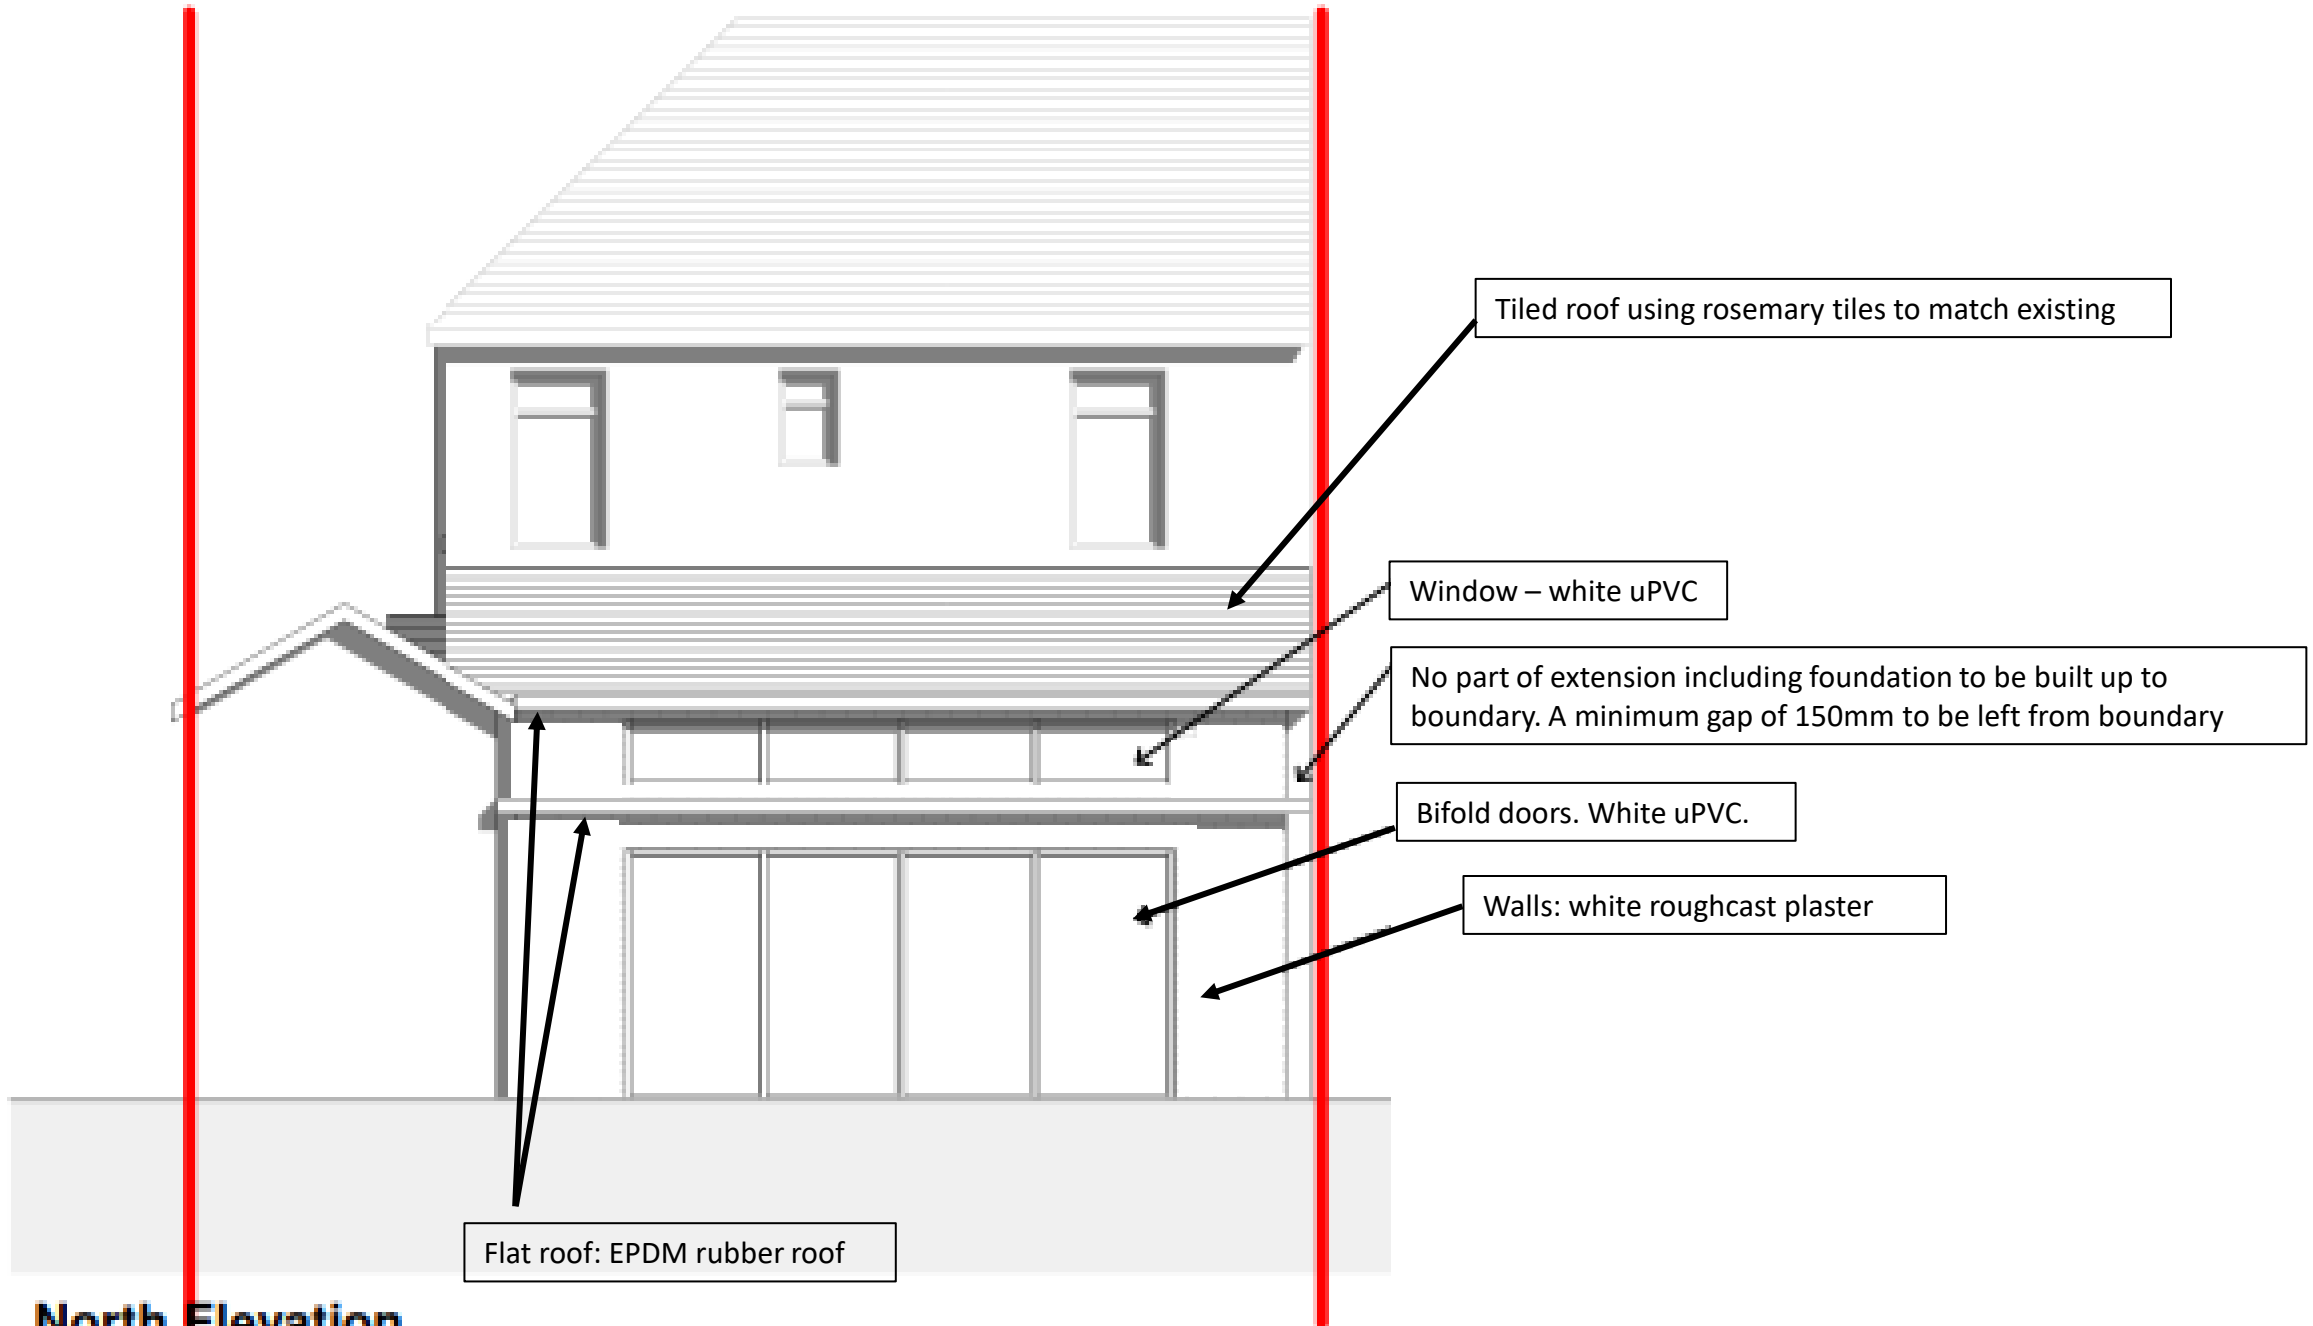

North Elevation

1 : 50