



Issues

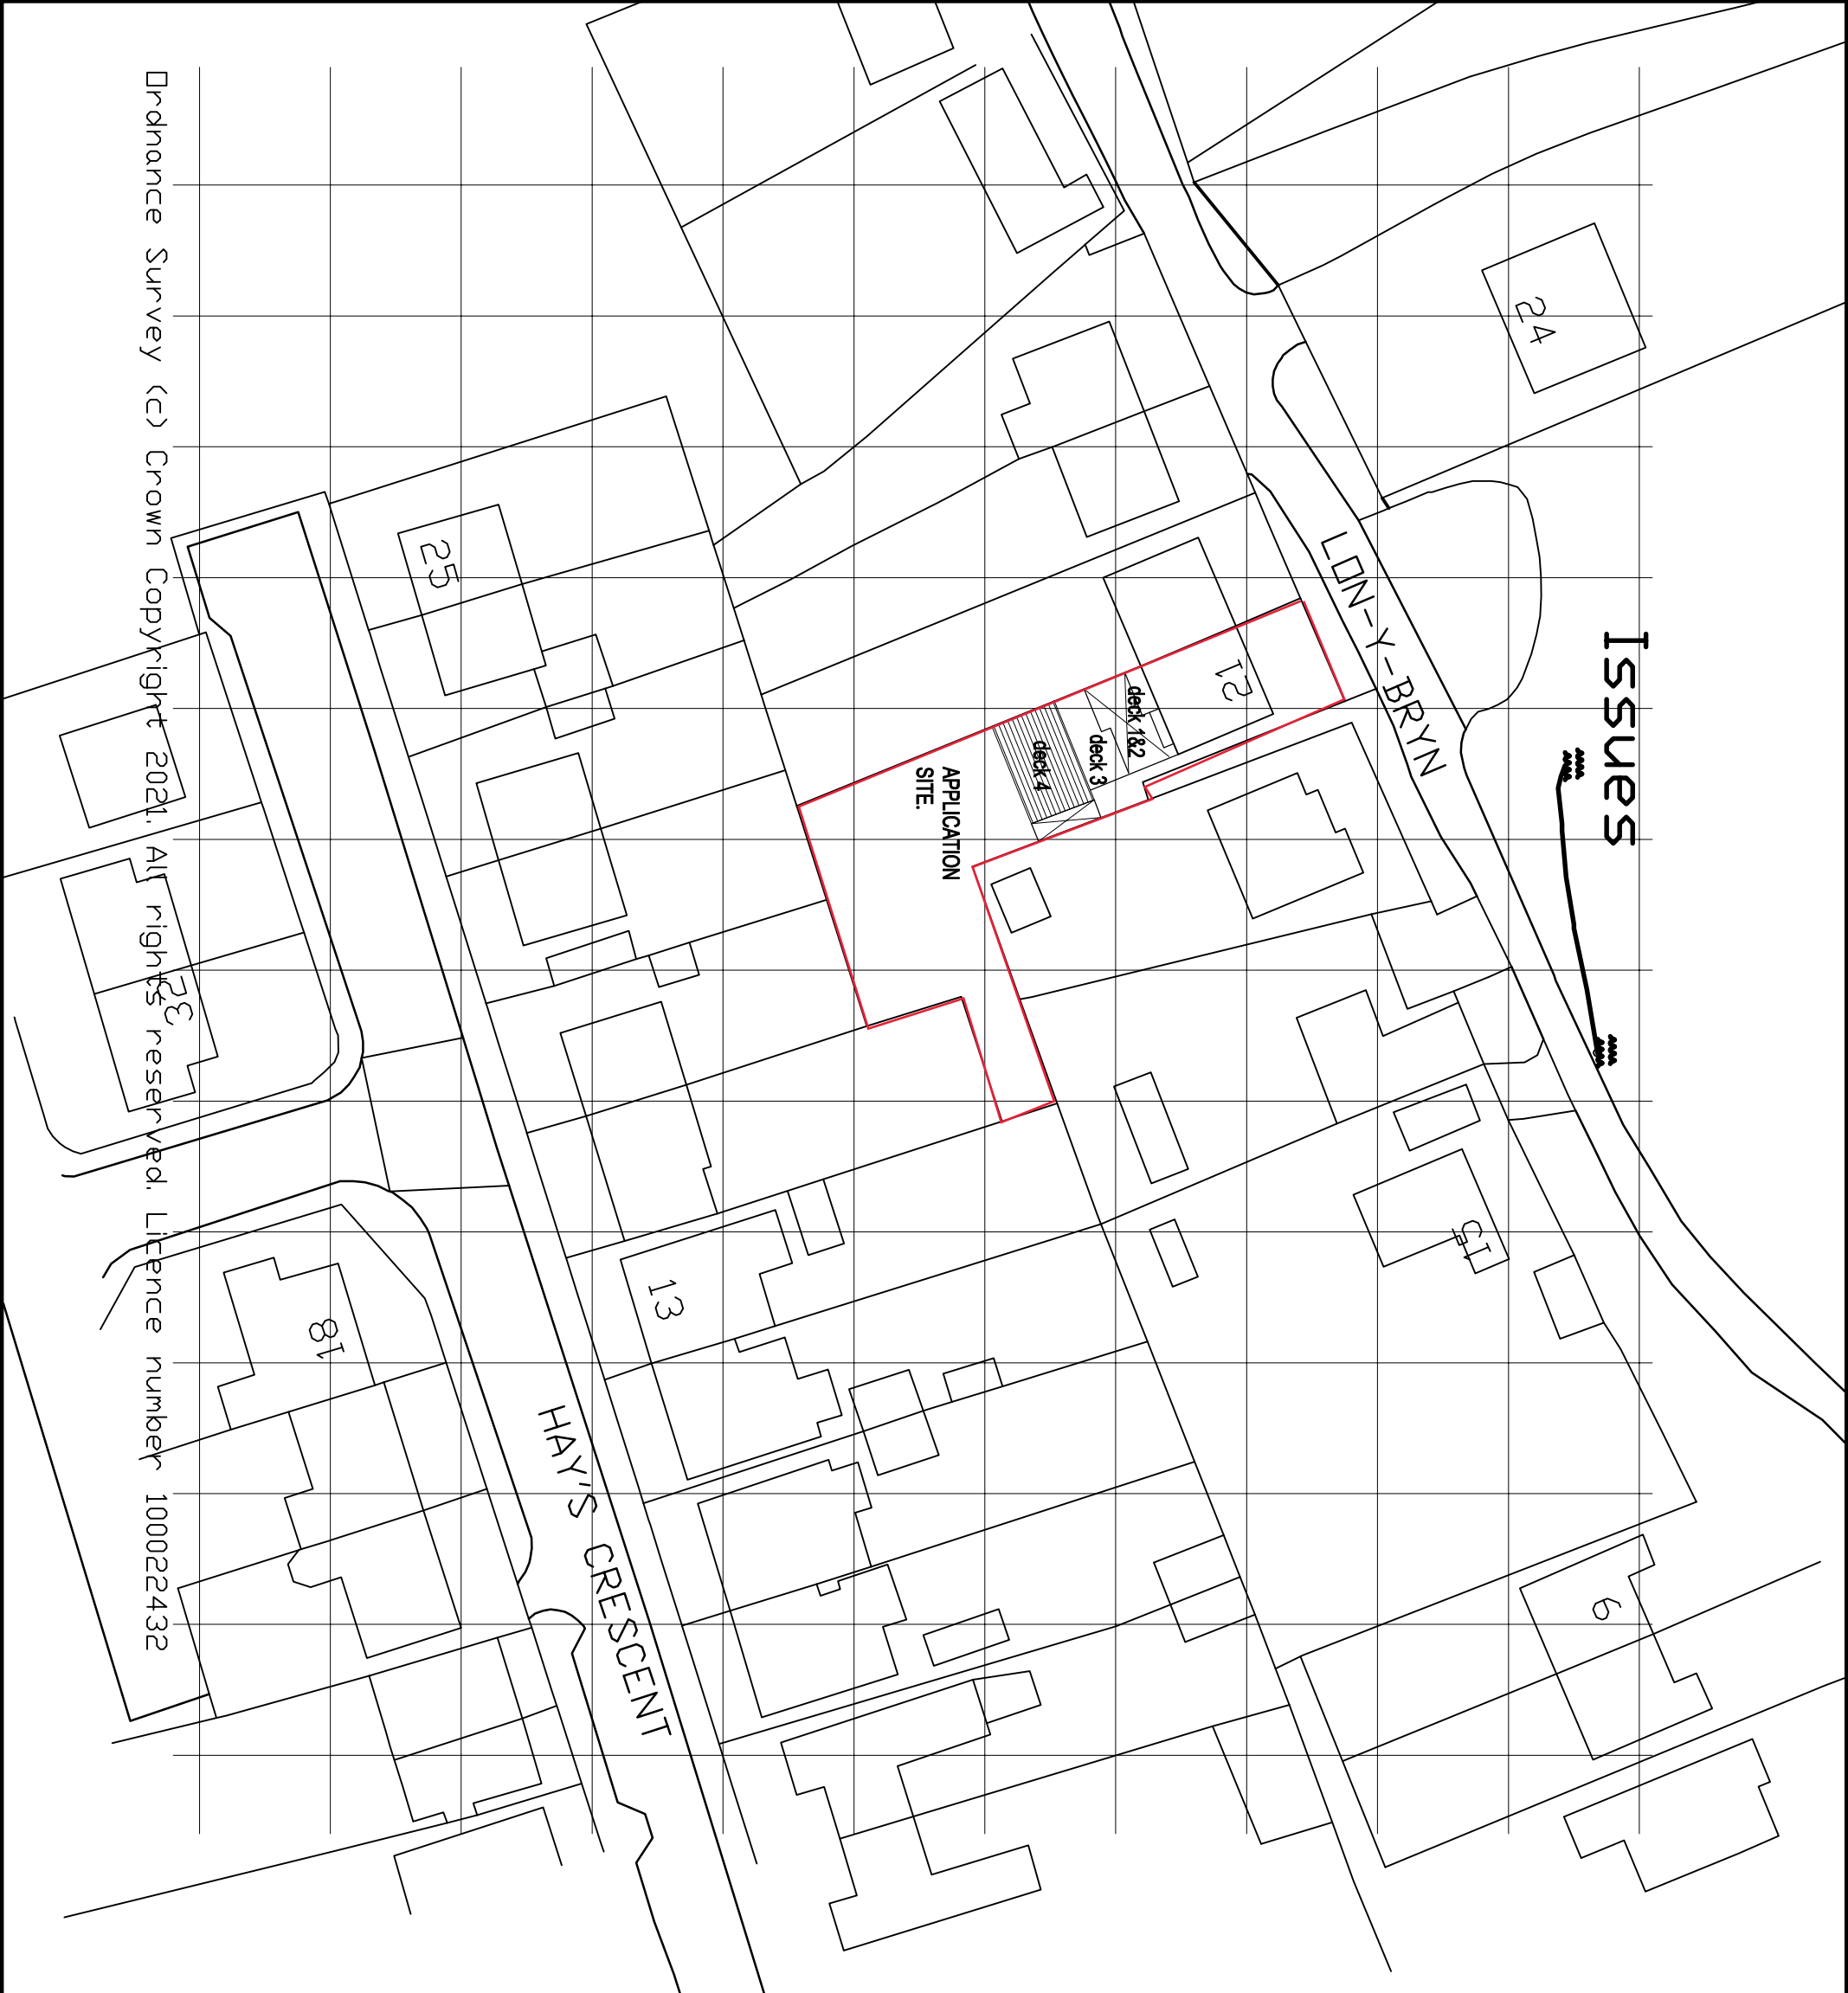

NORTH

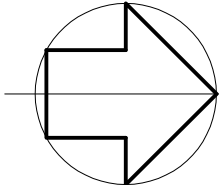

revisions: B – EXISTING AND PROPOSED DECKING PLATFORMS SHOWN ON BLOCK PLAN.		
revisions: A – PROPOSED DECKING POSITION AND FOOTPRINT CORRECTED.		
CLIENT MR & MRS JAMIE MORGAN		
job title PROPOSED REAR DECKING @ 21, LON Y BRYN. GLYNEATH. SA 11 5BG.		
drawing title LOCATION/BLOCK PLAN.		
job No:	drawing No:	scales:
21.107	01 (B)	1:500