





NOTE:
UNDERGROUND SERVICES WITHIN CLOSE PROXIMITY OF PROPOSED SITE LOCATION, PLEASE PROCEED WITH CAUTION. HAND-DIG TECHNIQUES TO BE EMPLOYED TO ALLOW SAFE EXCAVATION IN LINE WITH HSG47

DUE TO SERVICES BEING WITHIN CLOSE PROXIMITY OF PROPOSED CABINETS, SERVICE PROVIDERS NEED TO BE NOTIFIED AND ADDITIONAL MEASURES AGREED AS NECESSARY

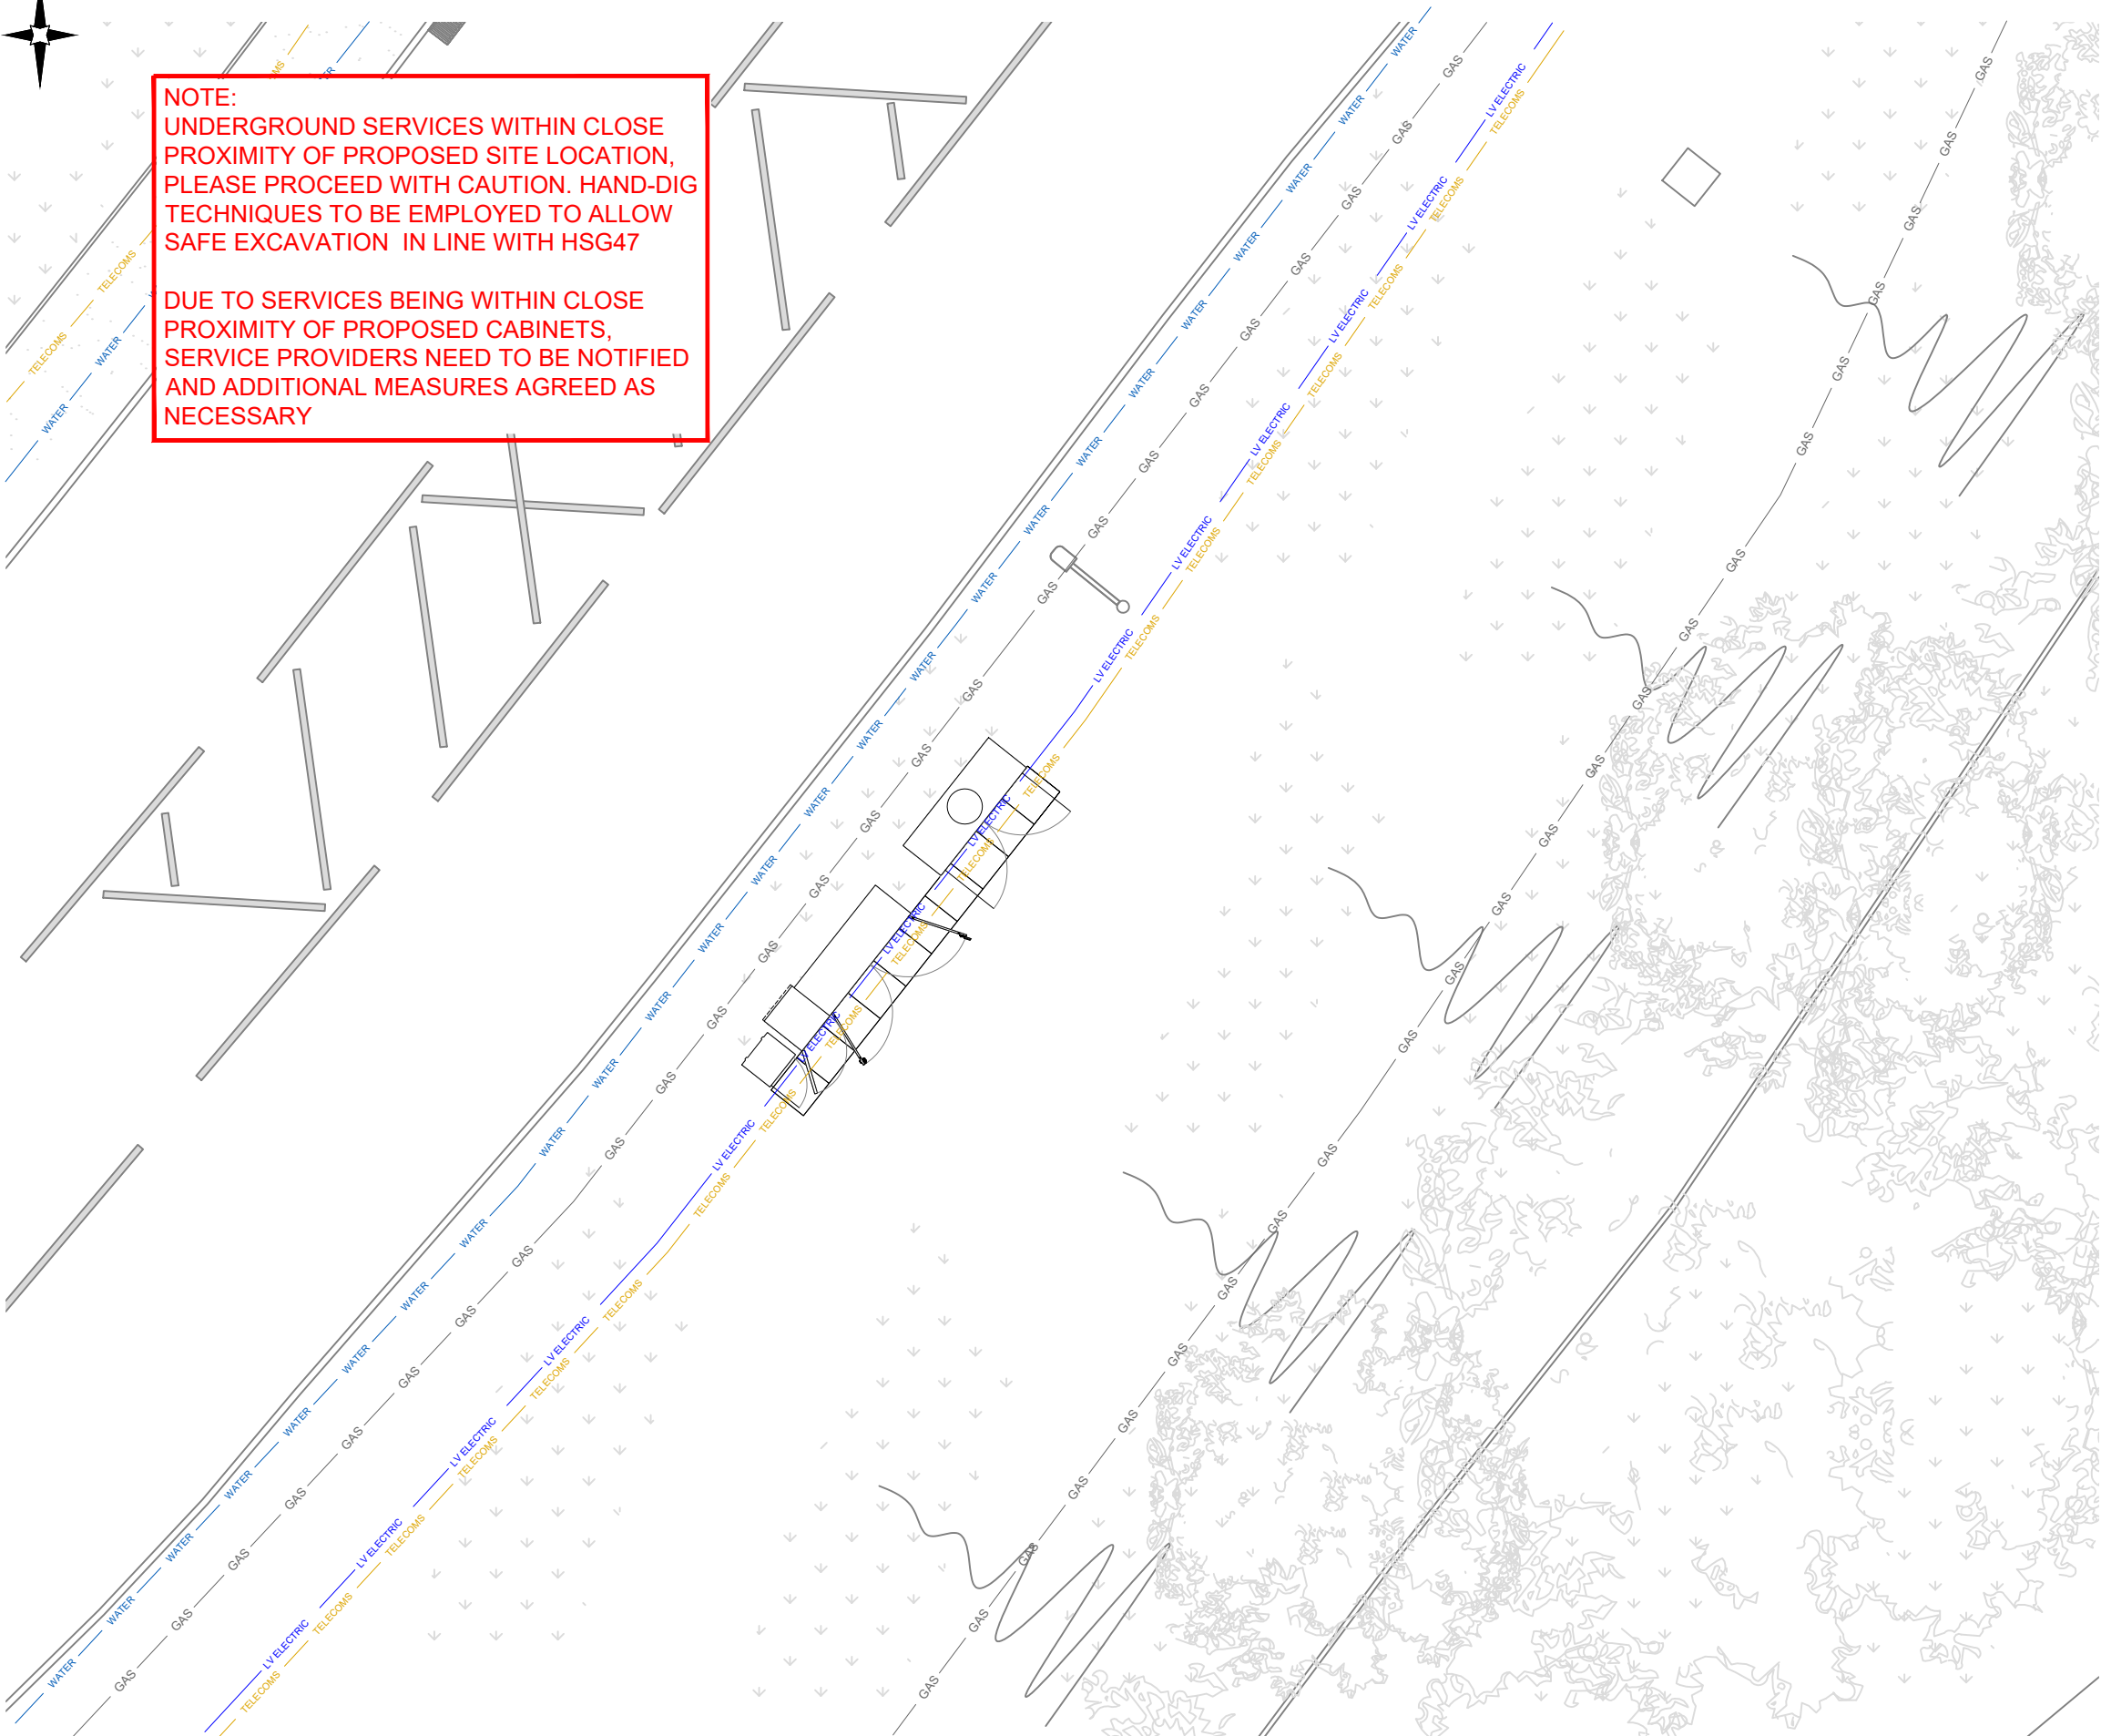

UNDERGROUND SERVICES PLAN

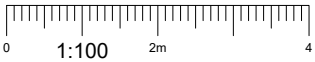

NOTES:
1. ALL DIMENSIONS IN MM UNLESS OTHERWISE NOTED.

SERVICES:

WATER

WATER

WATER

WATER

LV ELECTRIC

LV ELECTRIC

LV ELECTRIC

LV ELECTRIC

HV ELECTRIC

HV ELECTRIC

HV ELECTRIC

HV ELECTRIC

GAS

GAS

GAS

GAS

TELECOMS

TELECOMS

TELECOMS

TELECOMS

B	Site Location Revised	BD	SW	31.05.22
A	Issued for Planning	OG	RWB	15.06.21
REV	MODIFICATION	BY	CH	DATE

CK Hutchison Networks (UK) Limited

450 Longwater Avenue,
Green Park,
Reading,
RG2 6GF

Design Consultant & Principal Contractor:

GBC

Great British Communications
Lapwing House, Block 3 Forward Point,
Ton House Lane, Widnes, Cheshire, WAB 0SL
t. 44 (0)151 420 4128
www.gbcservices.co.uk

Site Name:

FFORDD BAGLAN

3UK Nominal ID:

NPT17938

Address:

FFORDD BAGLAN
BAGLAN MOOR
PORT TALBOT
GLAMORGAN
SA12 6UX

Title:

006 UNDERGROUND SERVICES PLAN

Project:

UNILATERAL SW

Purpose of Issue:

PLANNING

MBNL/TM/H3G Call ID:

NPT080/83852/NP0383

Drawing No:

NPT17938_NPT080_83852_NP0383_GA_REV_B

Issue:

B