


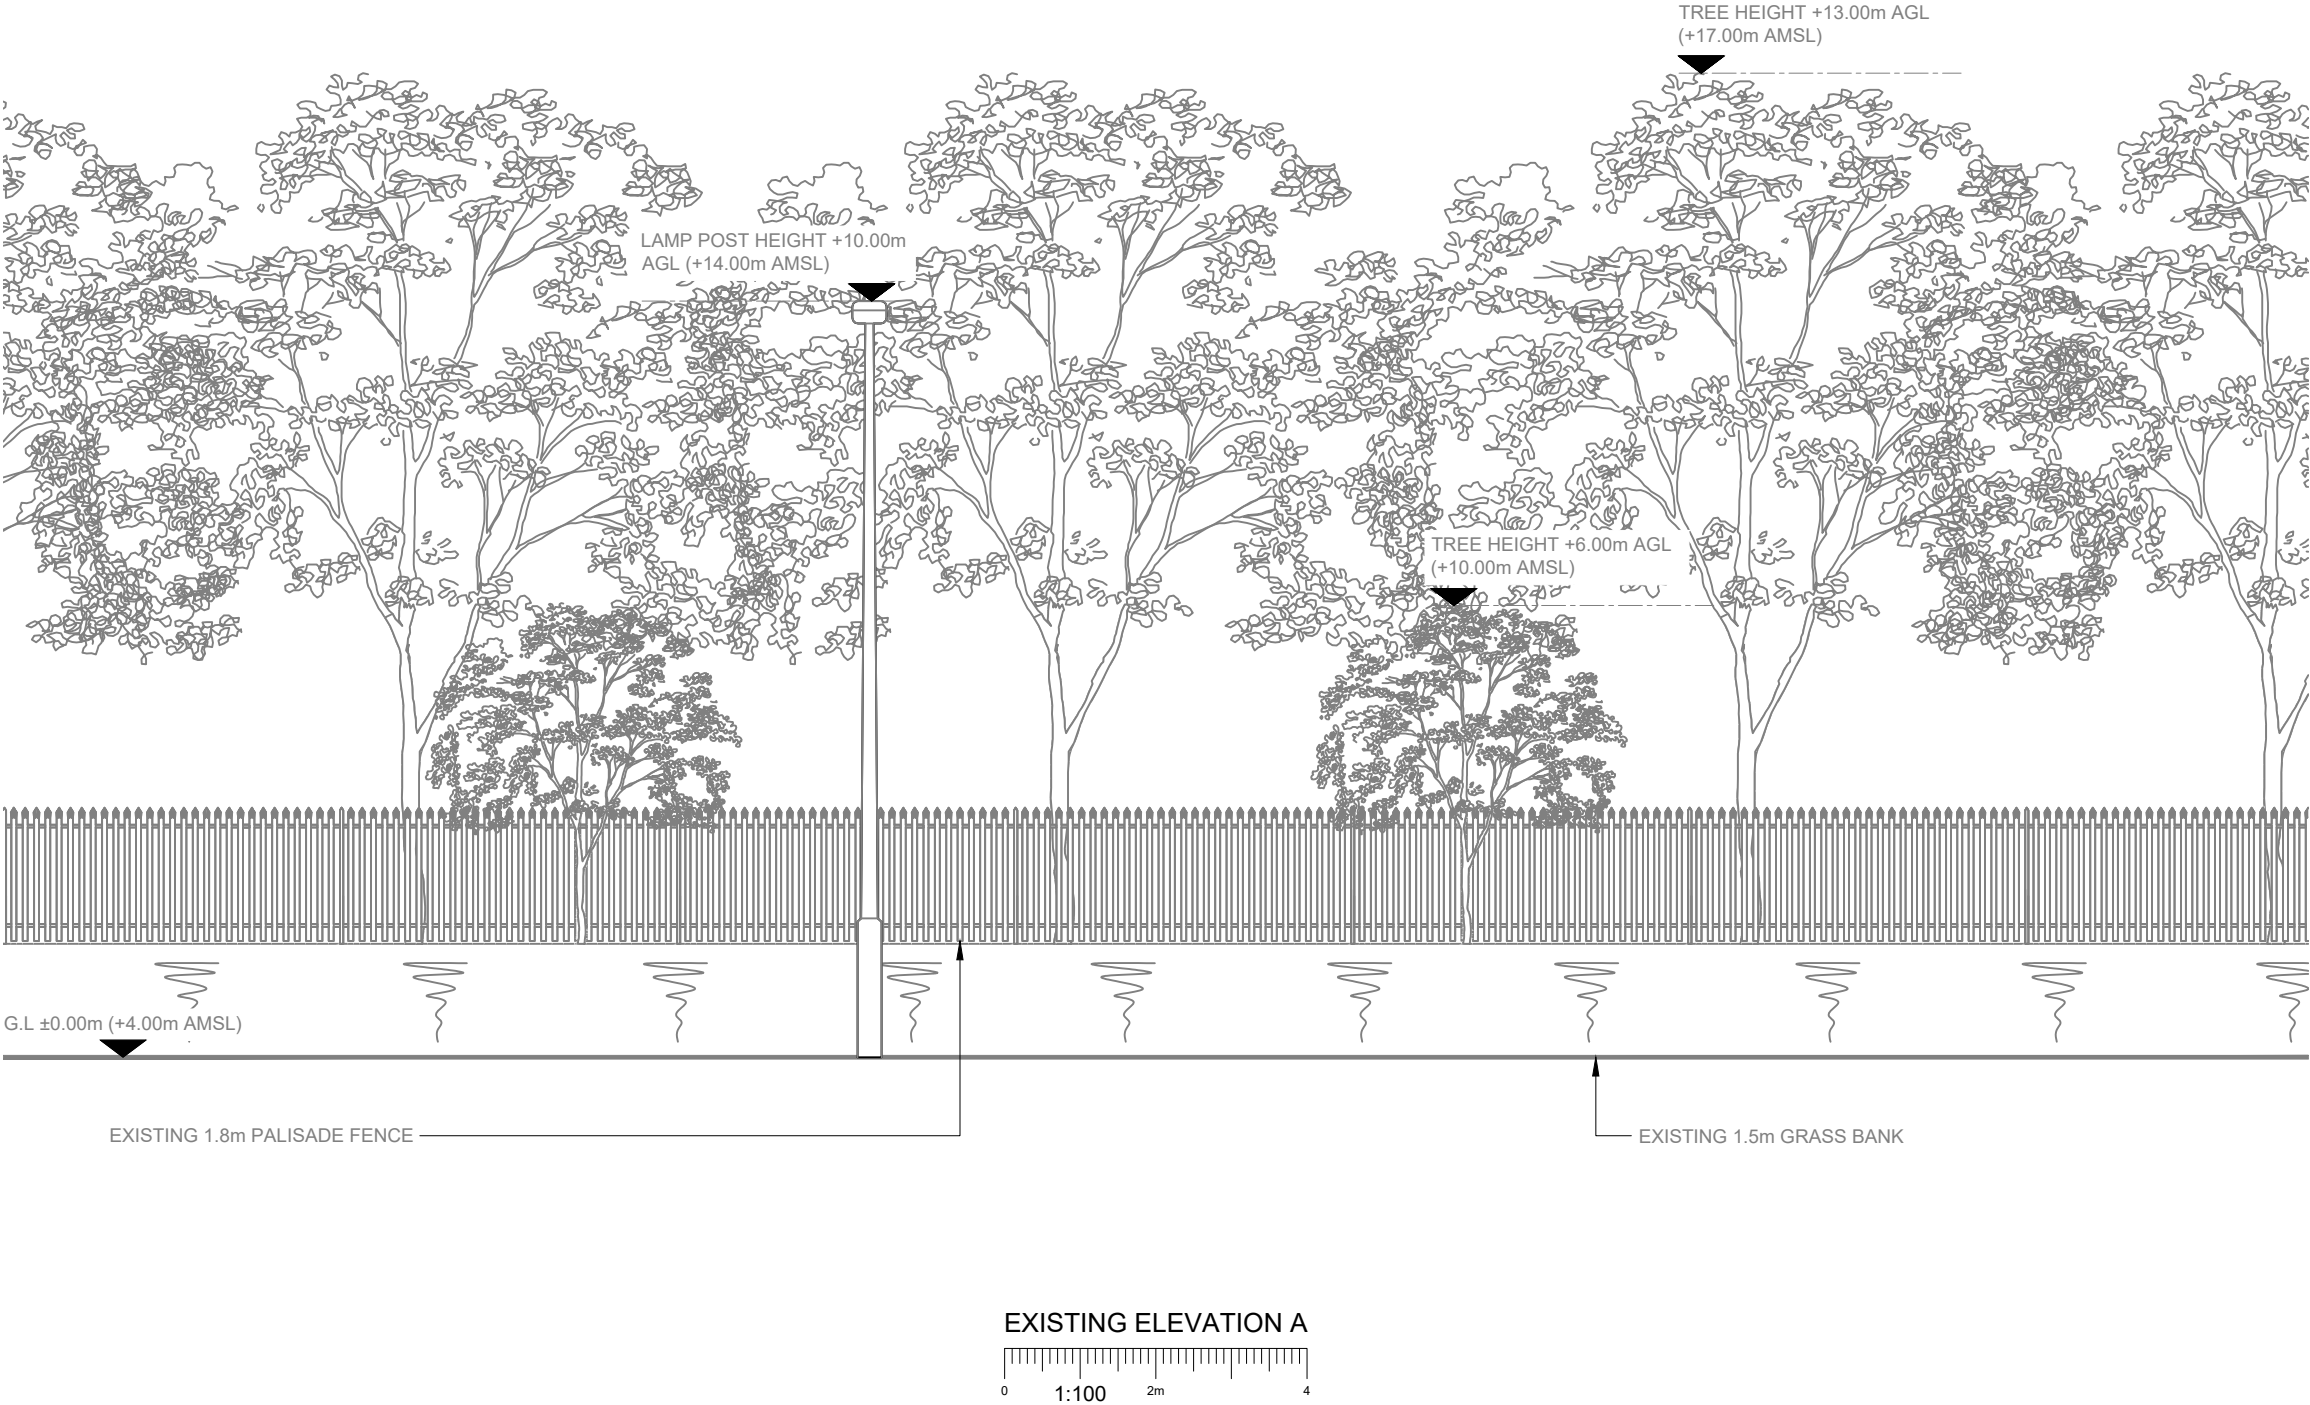

NOTES:

1. ALL DIMENSIONS IN MM UNLESS OTHERWISE NOTED.

B	Site Location Revised	BD	SW	31.05.22
A	Issued for Planning	OG	RWB	15.06.21
REV	MODIFICATION	BY	CH	DATE

CK Hutchison Networks (UK) Limited

450 Longwater Avenue,
Green Park,
Reading,
RG2 6GF

Design Consultant & Principal Contractor:

GBC

Great British Communications
Lapwing House, Block 3 Forward Point,
Ton House Lane, Widnes, Cheshire, WAB 0SL
t. 44 (0)151 420 4128
www.gbcservices.co.uk

Site Name:

FFORDD BAGLAN

3UK Nominal ID:

NPT17938

Address:

FFORDD BAGLAN
BAGLAN MOOR
PORT TALBOT
GLAMORGAN
SA12 6UX

Title:

150 EXISTING SITE ELEVATION

Project:

UNILATERAL SW

Purpose of Issue:

PLANNING

MBNL/TM/H3G Cell ID:
NPT080/83852/NP0383

Drawing No:
NPT17938_NPT080_83852_NP0383_GA_REV_B

Issue:
B