


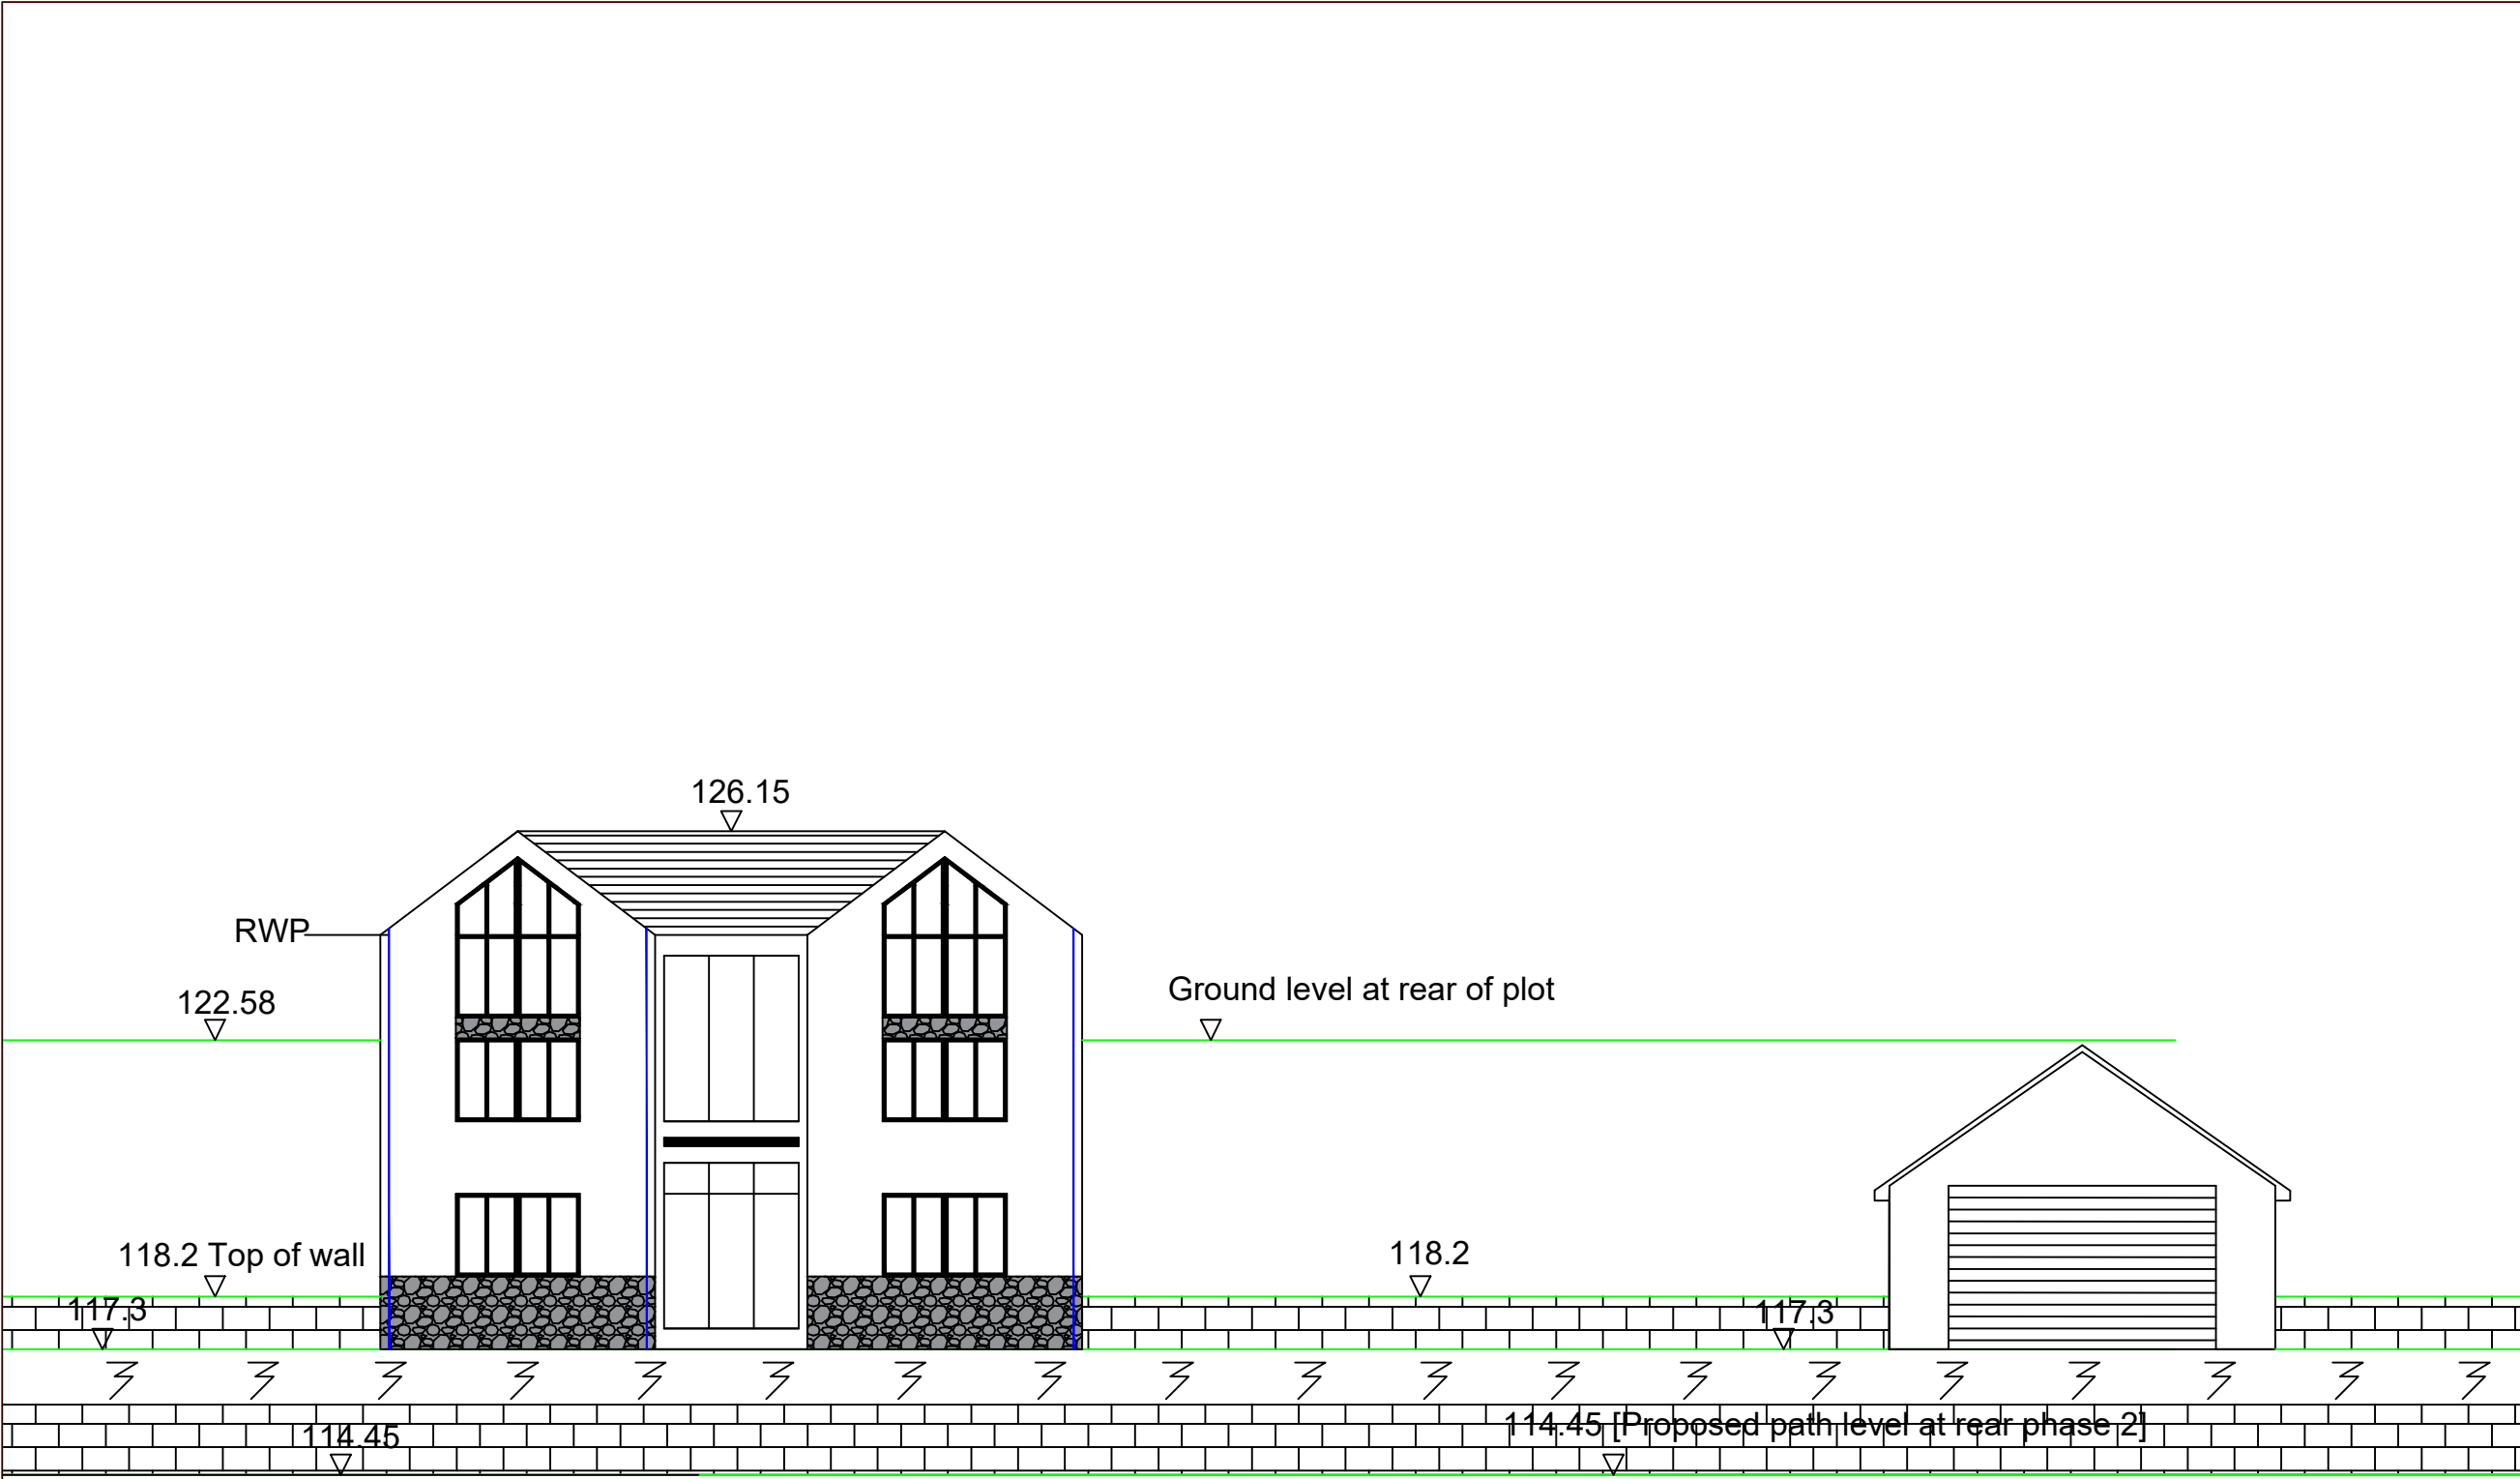

Section D-D

NOTES

C	June'23	Levels amended	CH	
B	May'23	Drawing amended	CH	
A	May'23	Drawing amended	CH	
REV	DATE	BY	CHKD	

CLIENT
Mr Dan Jones

PROJECT
Plot 1 Treforgan Crynant

TITLE
Section D-D

DRAWING ISSUE
Planning

GENERAL NOTES
A- The scale shown on this drawing only applies to the correct paper size.
B- Do not scale from this drawing take figured dimensions only.
C- Any discrepancies to be reported to ateb consult.
D- Drawings in PDF format are not to scale and are for reference only.

DATE	May'23	PRODUCED BY	C.Holmes
SCALE	1:125	CHECKED	
PAPER SIZE	A3	APPROVED	

ateb Consult
42 Gurnos Road
Ystalyfera
Swansea
SA9 2HY
Tel: 01639 849279
Fax: 01639 849984
E-mail: info@atebconsult.co.uk

JOB NUMBER	DRAWING NUMBER	REVISION
23/005	105	C