


NOTES

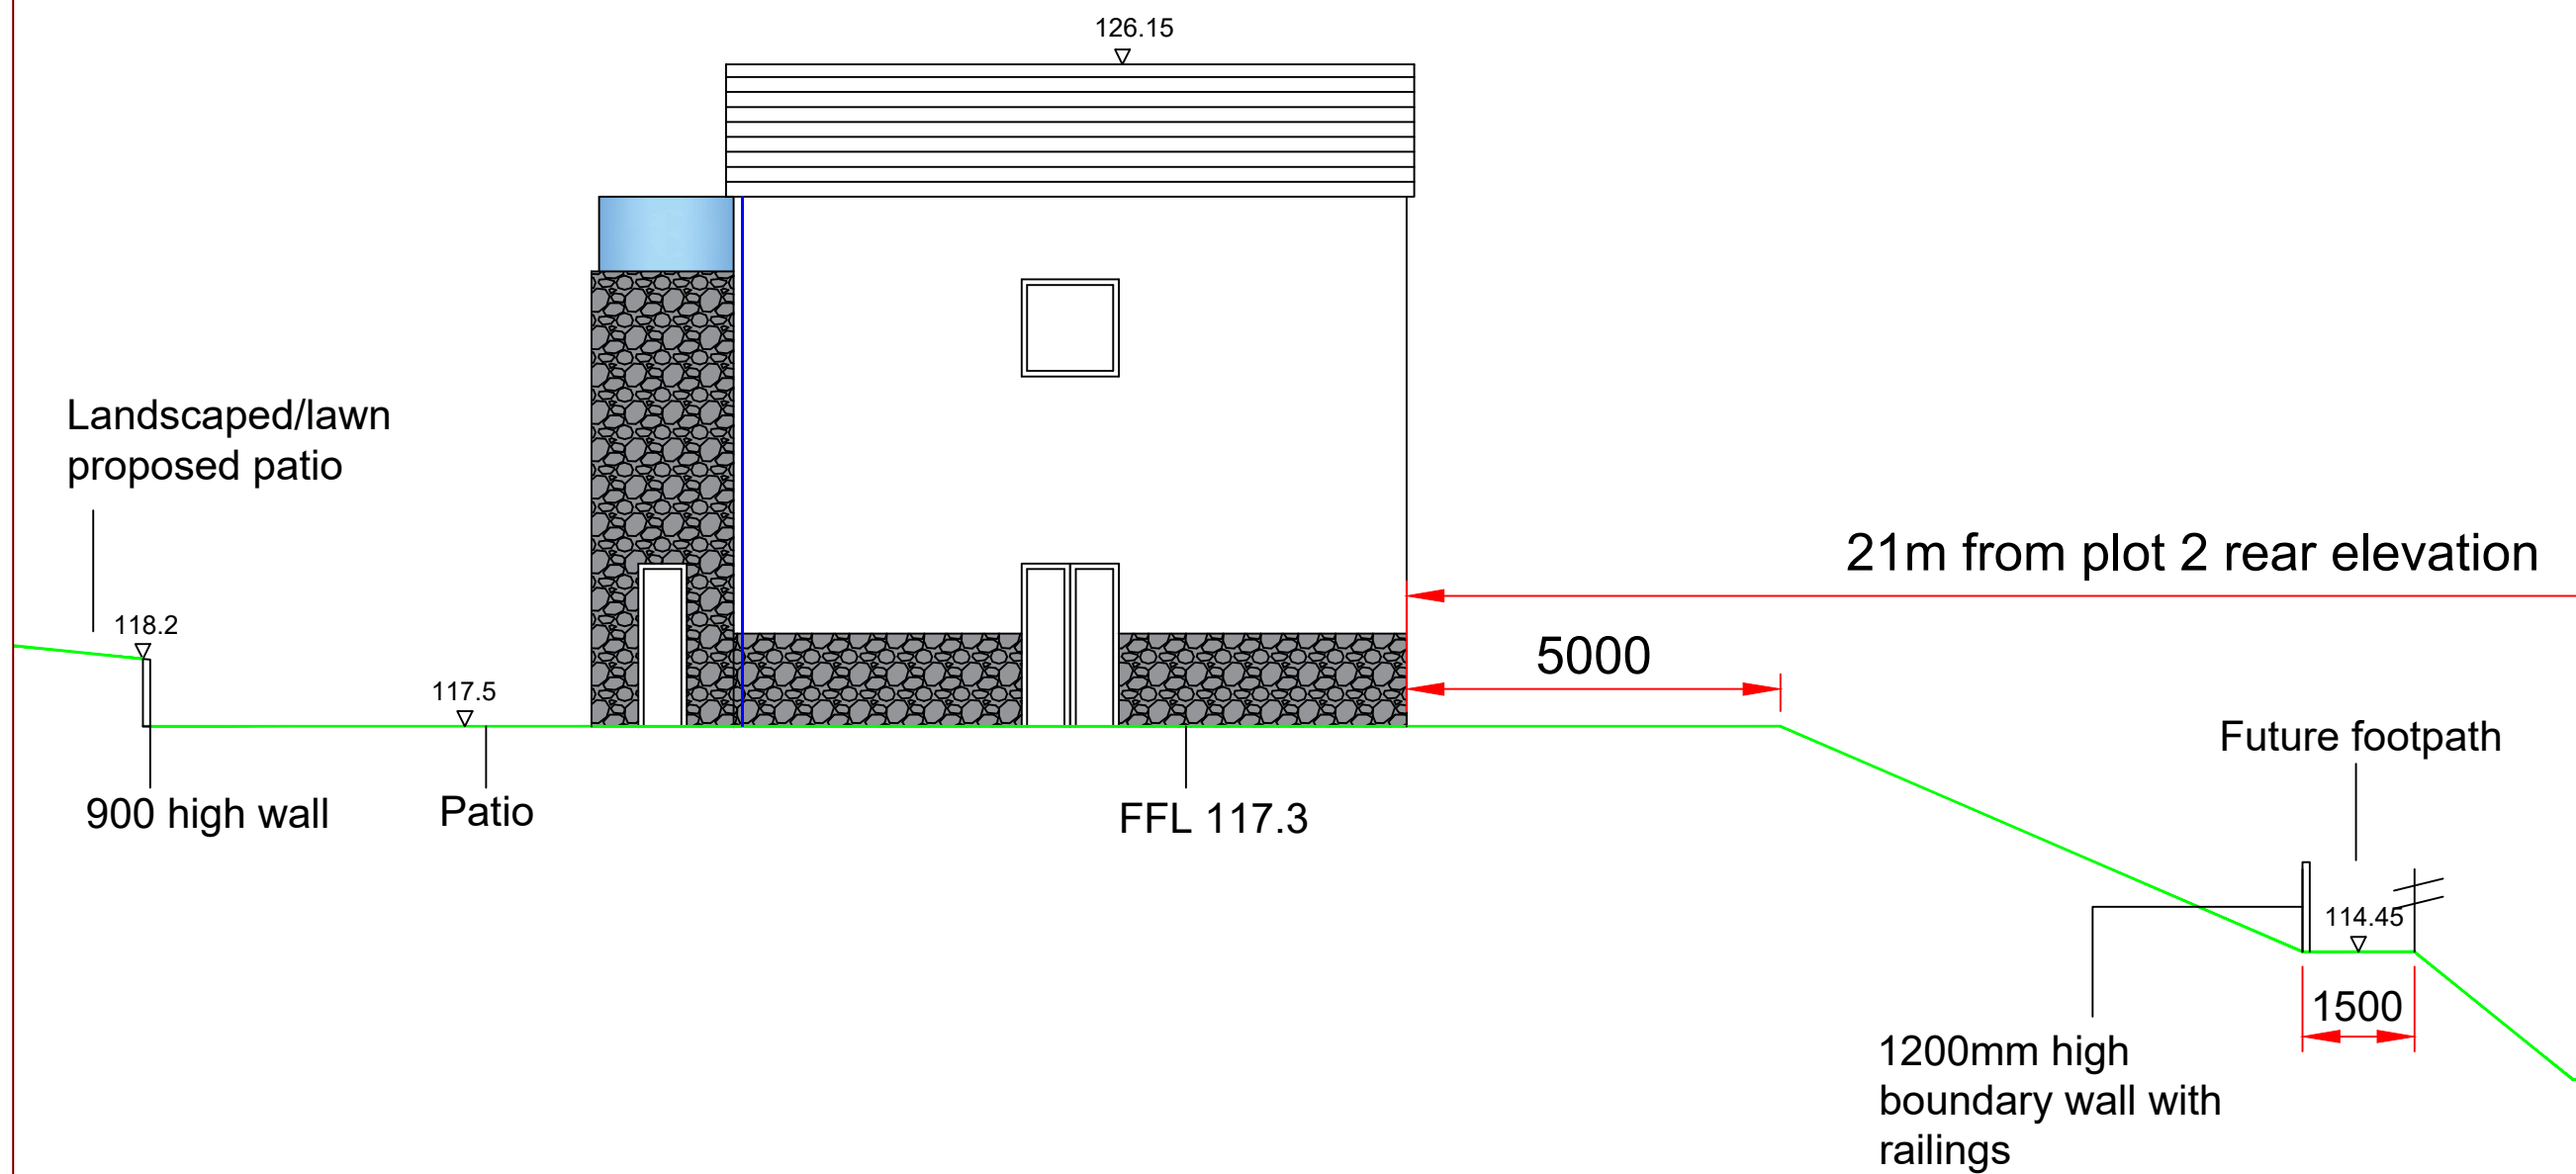

B	June'23	Levels amended	CH
A	May'23	Dimensions added	CH
REV	DATE		BY CHKD

CLIENT
Mr Dan Jones

PROJECT

Plot 1 Treforgan Crynant

TITLE
Section A-A

DRAWING ISSUE

Planning

GENERAL NOTES

- A- The scale shown on this drawing only applies to the correct paper size.
- B- Do not scale from this drawing take figured dimensions only.
- C- Any discrepancies to be reported to **ateb** consult.
- D- Drawings in PDF format are not to scale and are for reference only.

DATE	May'23	PRODUCED BY	C.Holmes
SCALE	1:100	CHECKED	
PAPER SIZE	A3	APPROVED	

***ateb* Consult**
42 Gurnos Road
Ystalyfera
Swansea
SA9 2HY
Tel: 01639 849279
Fax: 01639 849984
E-mail: info@atebconsult.co.uk

JOB NUMBER	DRAWING NUMBER	REVISION
23/005	106	B