


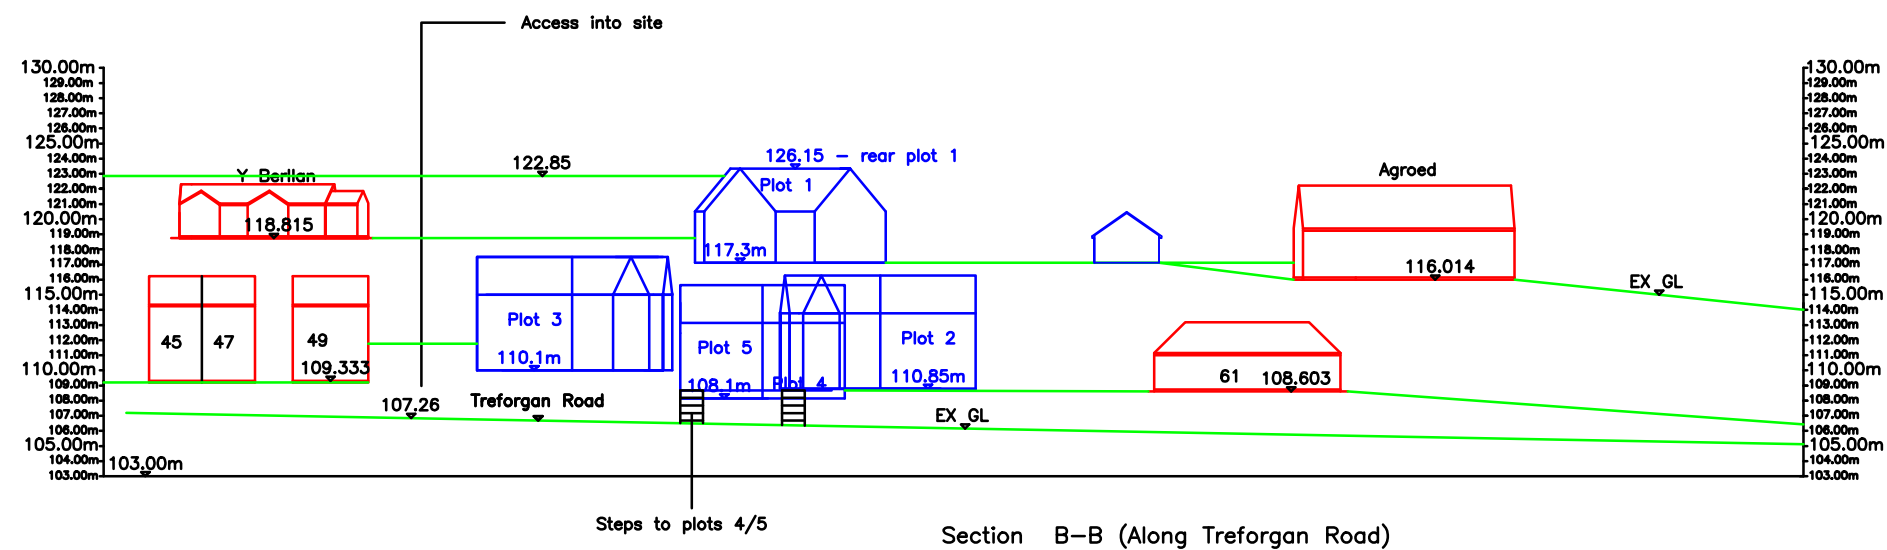

NOTES

Key

— As existing level

*Refer to drg ref 102 for section locations

Building key

As existing dwellings (June 2023)

Existing dwelling now demolished

Proposed dwelling

C	Jun'23	Levels amended	CH
B	May'23	Existing ground levels amended	CH
A	Feb'23	Plots added	CH
REV	DATE		BY CHD

CLIENT

Crynant Plant

PROJECT

Treforgan Crynant

TITLE

Topographical
Section B-B

DRAWING ISSUE

CONSTRUCTION

GENERAL NOTES

A- The scale shown on this drawing only applies to the correct paper size.
B- Do not scale from this drawing take figured dimensions only.
C- Any discrepancies to be reported to ateb consult.
D- Drawings in PDF format are not to scale and are for reference only.

DATE	27.05.21	PRODUCED BY	R.Collier
SCALE	1:500	CHECKED	
PAPER SIZE	A3	APPROVED	

ateb Consult
42 Gurnos Road
Ystalyfera
Swansea
SA9 2HY
Tel: 01639 849279
Fax: 01639 849984
E-mail: info@atebconsult.co.uk

JOB NUMBER	DRAWING NUMBER	REVISION
23/005	200	C