


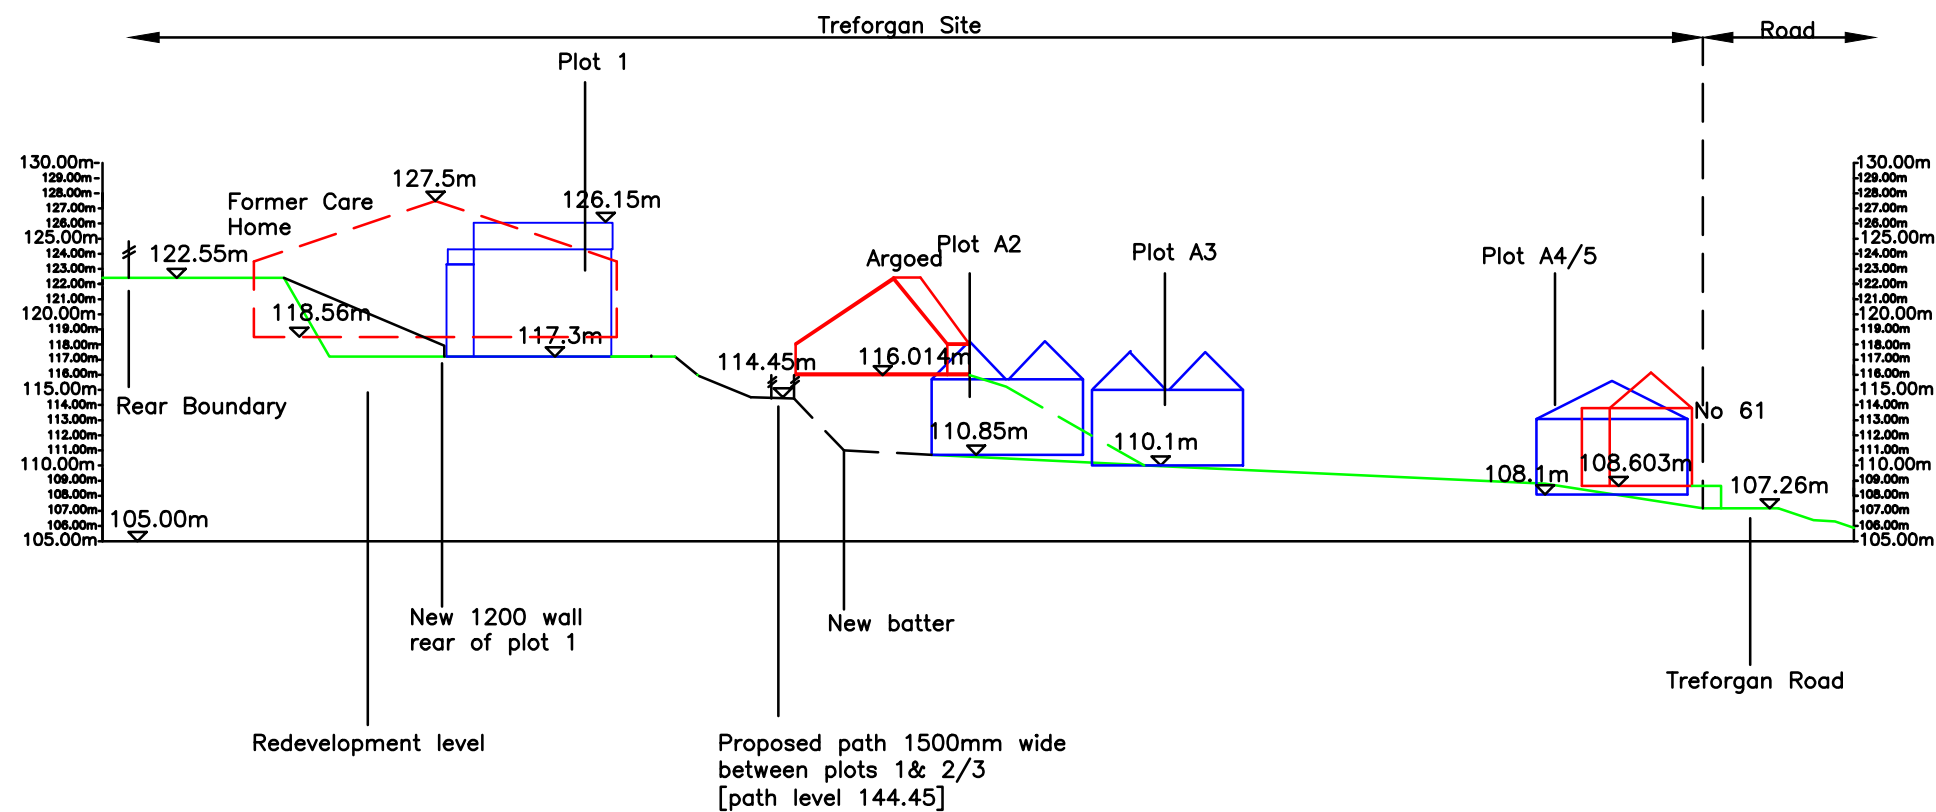

NOTES

Key

- As existing level (Jan 2023)
- As proposed level/ground profile

Building key

- As existing dwellings (June 2023)
- Existing dwelling now demolished
- Proposed dwelling

D	Jun'23	Plots amended	CH
C	May'23	Retaining wall removed	CH
B	Feb'23	Updated	CH
A	Feb'23	Updated	CH
REV	DATE		BY CHKD

CLIENT
Crynant Plant

PROJECT
Treforgan Crynant

TITLE
Topographical
Section A-A [Plot 1,
Proposed Plots 2-5]

DRAWING ISSUE
CONSTRUCTION

GENERAL NOTES
A- The scale shown on this drawing only applies to the correct paper size.
B- Do not scale from this drawing take figured dimensions only.
C- Any discrepancies to be reported to ateb consult.
D- Drawings in PDF format are not to scale and are for reference only.

DATE 27.05.21	PRODUCED BY R.Collier
SCALE 1:500	CHECKED
PAPER SIZE A3	APPROVED

ateb Consult
42 Gurnos Road
Ystalyfera
Swansea
SA9 2HY
Tel: 01639 849279
Fax: 01639 849984
E-mail: info@atebconsult.co.uk

JOB NUMBER 23/005	DRAWING NUMBER 201	REVISION D
----------------------	-----------------------	---------------