



Rev
Dwg No
Project

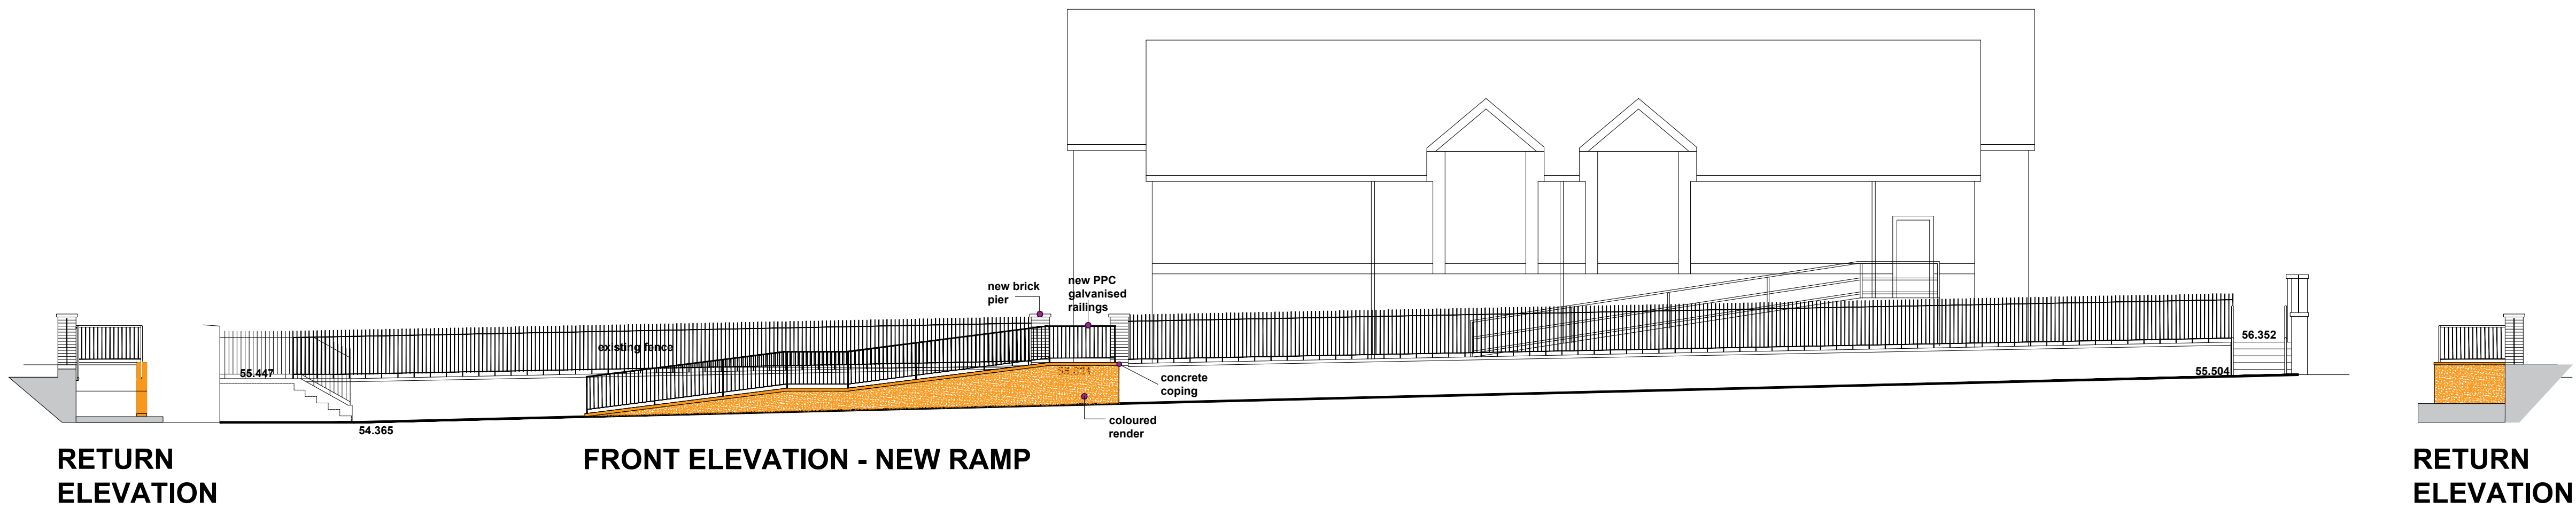


PROPOSED NEW RAMP 1

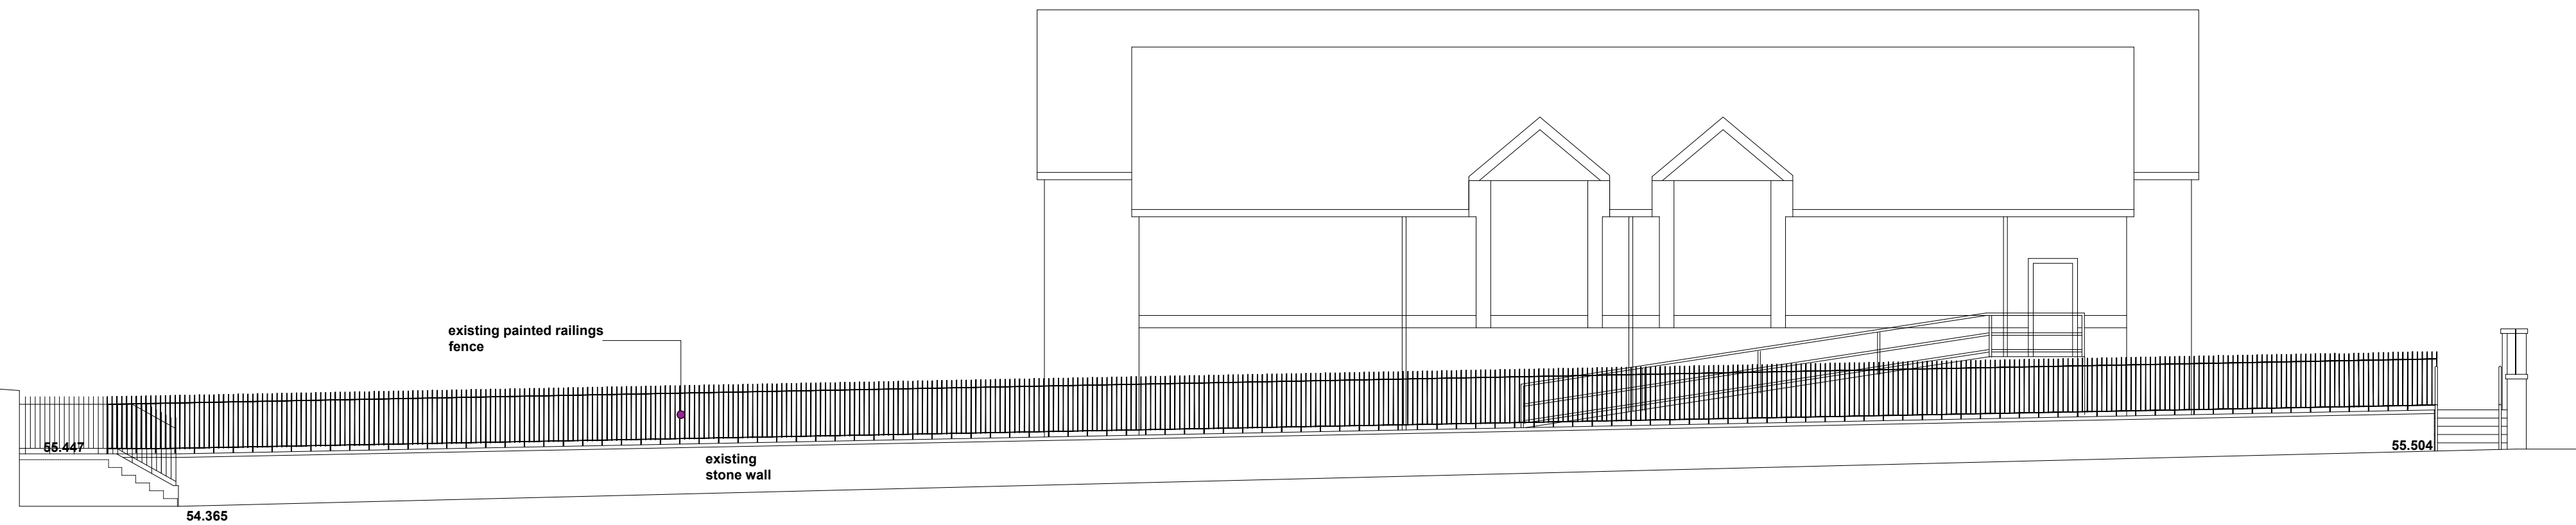

EXISTING NEW RAMP 1 ELEVATION

LOCATION PLAN RAMP 1
(nts)

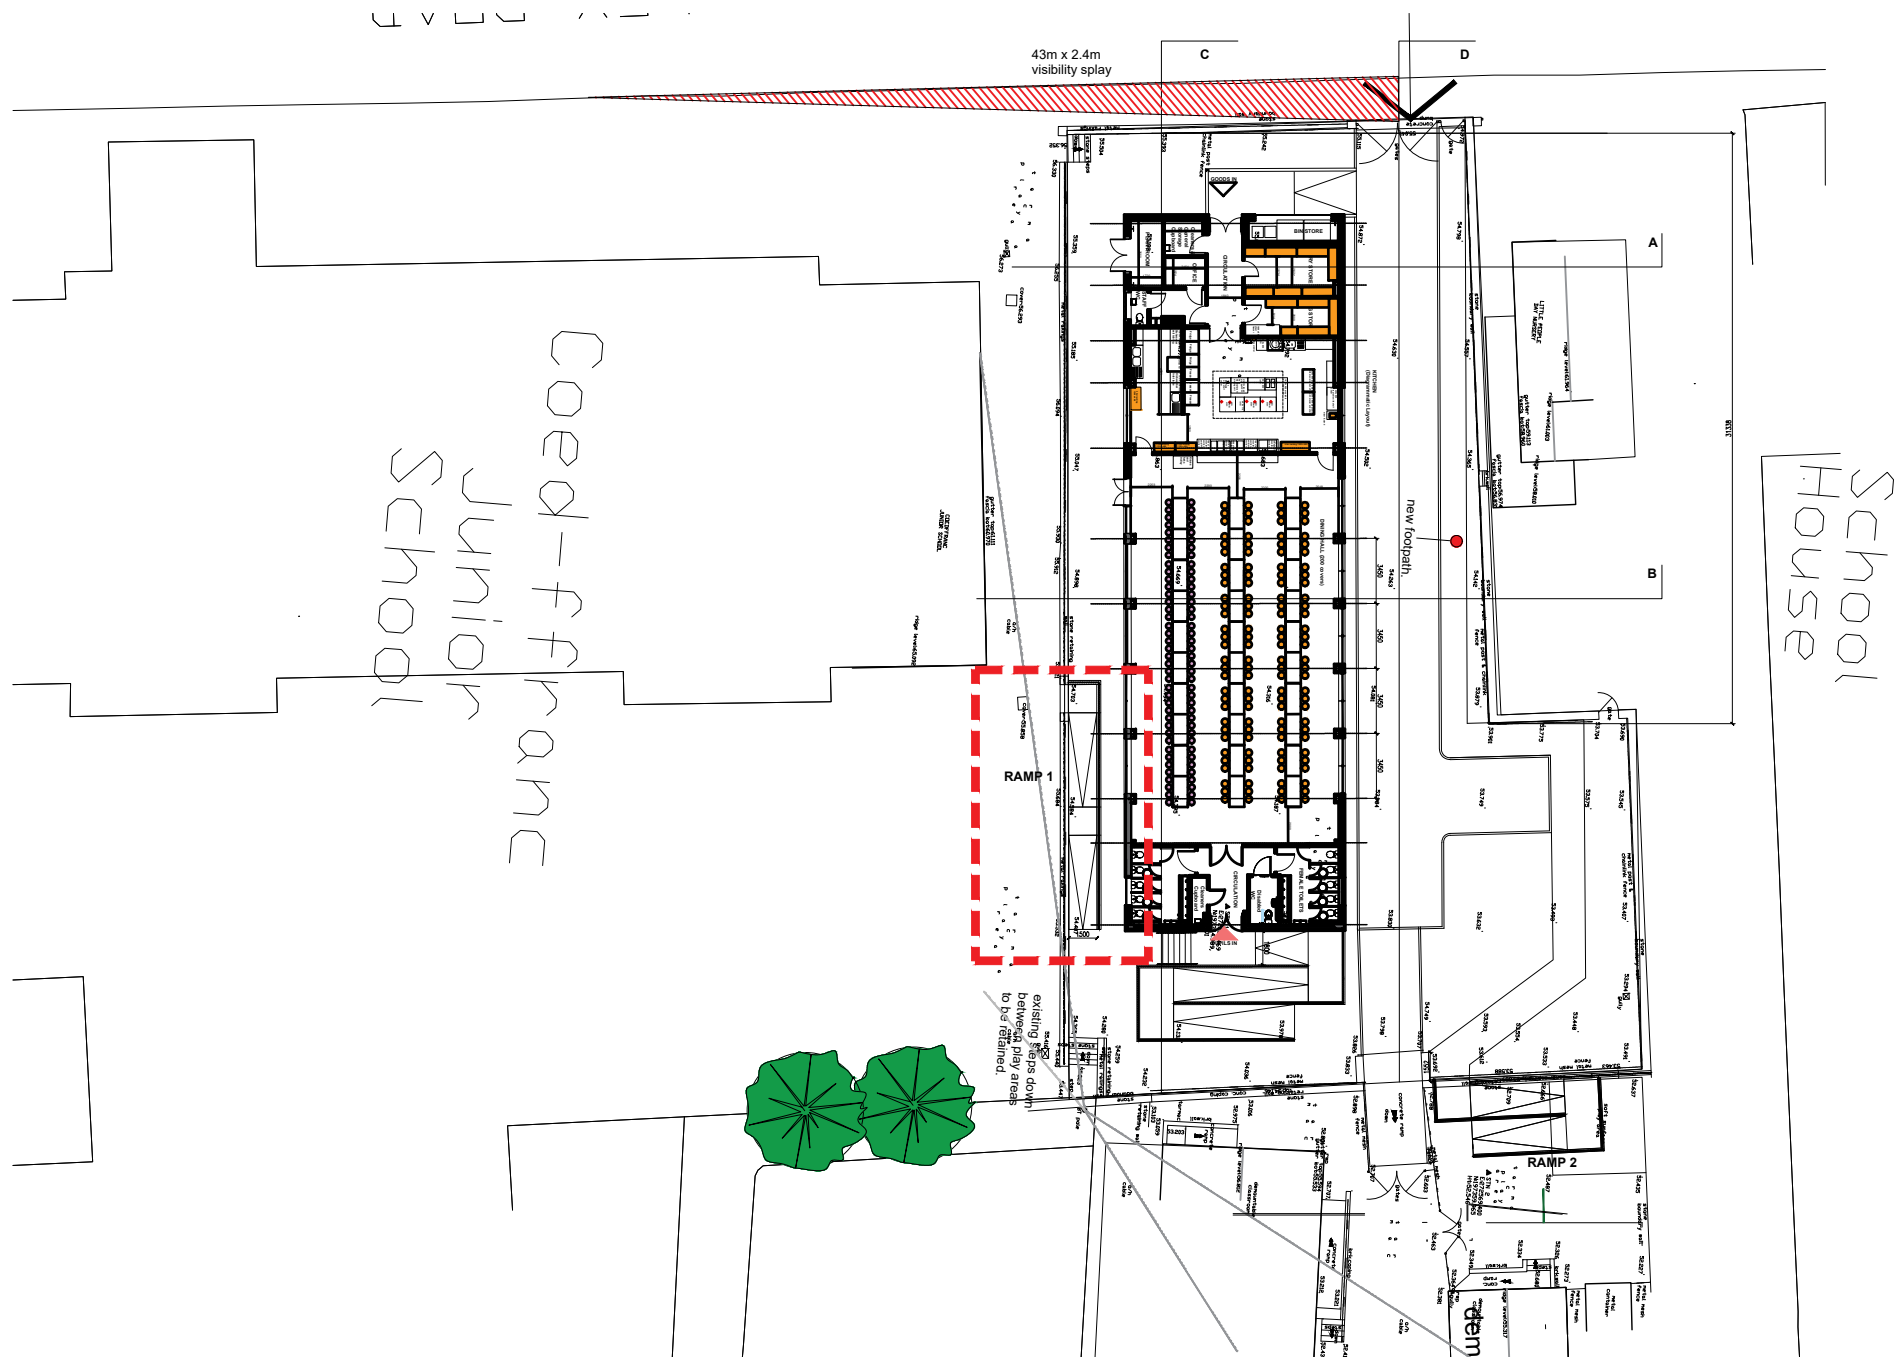

NOTES

1. All dimensions in millimetres unless otherwise stated.

Rev	Details	Dr	Ch	Apr	Date
-----	---------	----	----	-----	------



PROPERTY & REGENERATION
Nicola Pearce BSc(Hons) DipTP MRTPI
DIRECTOR OF ENVIRONMENT AND REGENERATION
THE QUAYS, BRUNEL WAY
BAGLAN ENERGY PARK SA11 2GG
www.npt.gov.uk

Project
PROPOSED NEW KITCHEN
AND DINING BLOCK
COEDFFRANC PRIMARY SCHOOL

Drawing Title
PROPOSED RAMP 1

File No.		Property Ref. No.	
Drawn	WGH	Checked	Approved
Date	June 2023	Date	Date
Scales	1:100@A1, nts		
Drawing No.			Rev.
A1188 - 105			