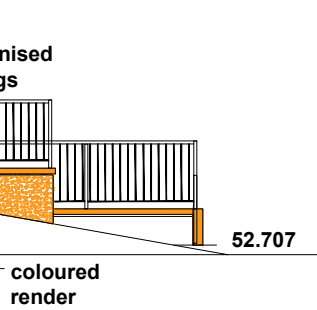
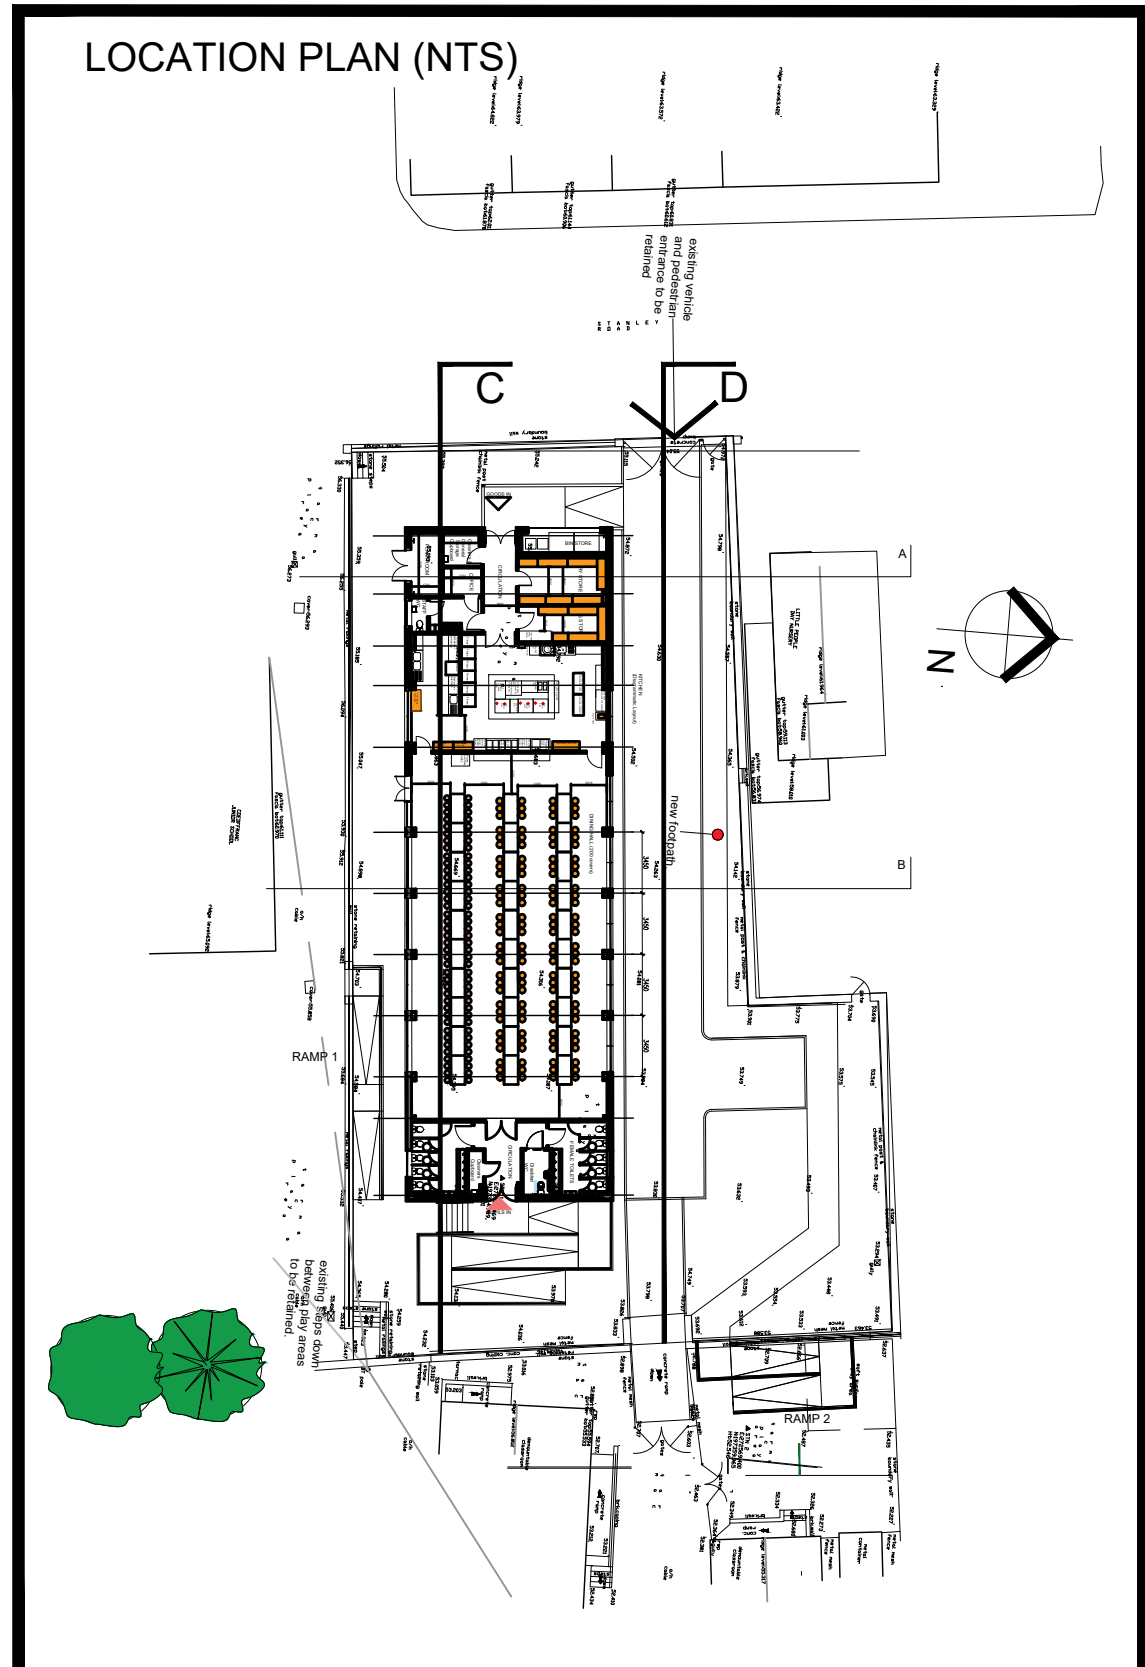


NOTES						
1. All dimensions in millimetres unless otherwise stated.						
Rev	Details	Dr	Ch	Apr	Date	
 Neath Port Talbot Castell-nedd Port Talbot County Borough Council <i>Cyngor Bwrdeistref Sirol</i> <i>Making a difference Gwahaniaeth er gwell</i>						
PROPERTY & REGENERATION Nicola Pearce BSc(Hons) DipTP MRTPI DIRECTOR OF ENVIRONMENT AND REGENERATION THE QUAYS, BRUNEL WAY BAGLAN ENERGY PARK SA11 2GG www.npt.gov.uk						
<u>Project</u> PROPOSED NEW KITCHEN AND DINING BLOCK COEDFFRANC PRIMARY SCHOOL						
<u>Drawing Title</u> SITE SECTIONS SHEET 2						
<u>File No.</u>		<u>Property Ref. No.</u>				
<u>Drawn</u>	WGH	<u>Checked</u>		<u>Approved</u>		
<u>Date</u>	June 2023	<u>Date</u>		<u>Date</u>		
<u>Scales</u>	1:100@A1, nts					
<u>Drawing No.</u>						<u>Rev.</u>
A1188 - 108						