


DO NOT SCALE FROM THIS DRAWING.
ALL DIMENSIONS TO BE CHECKED ON SITE

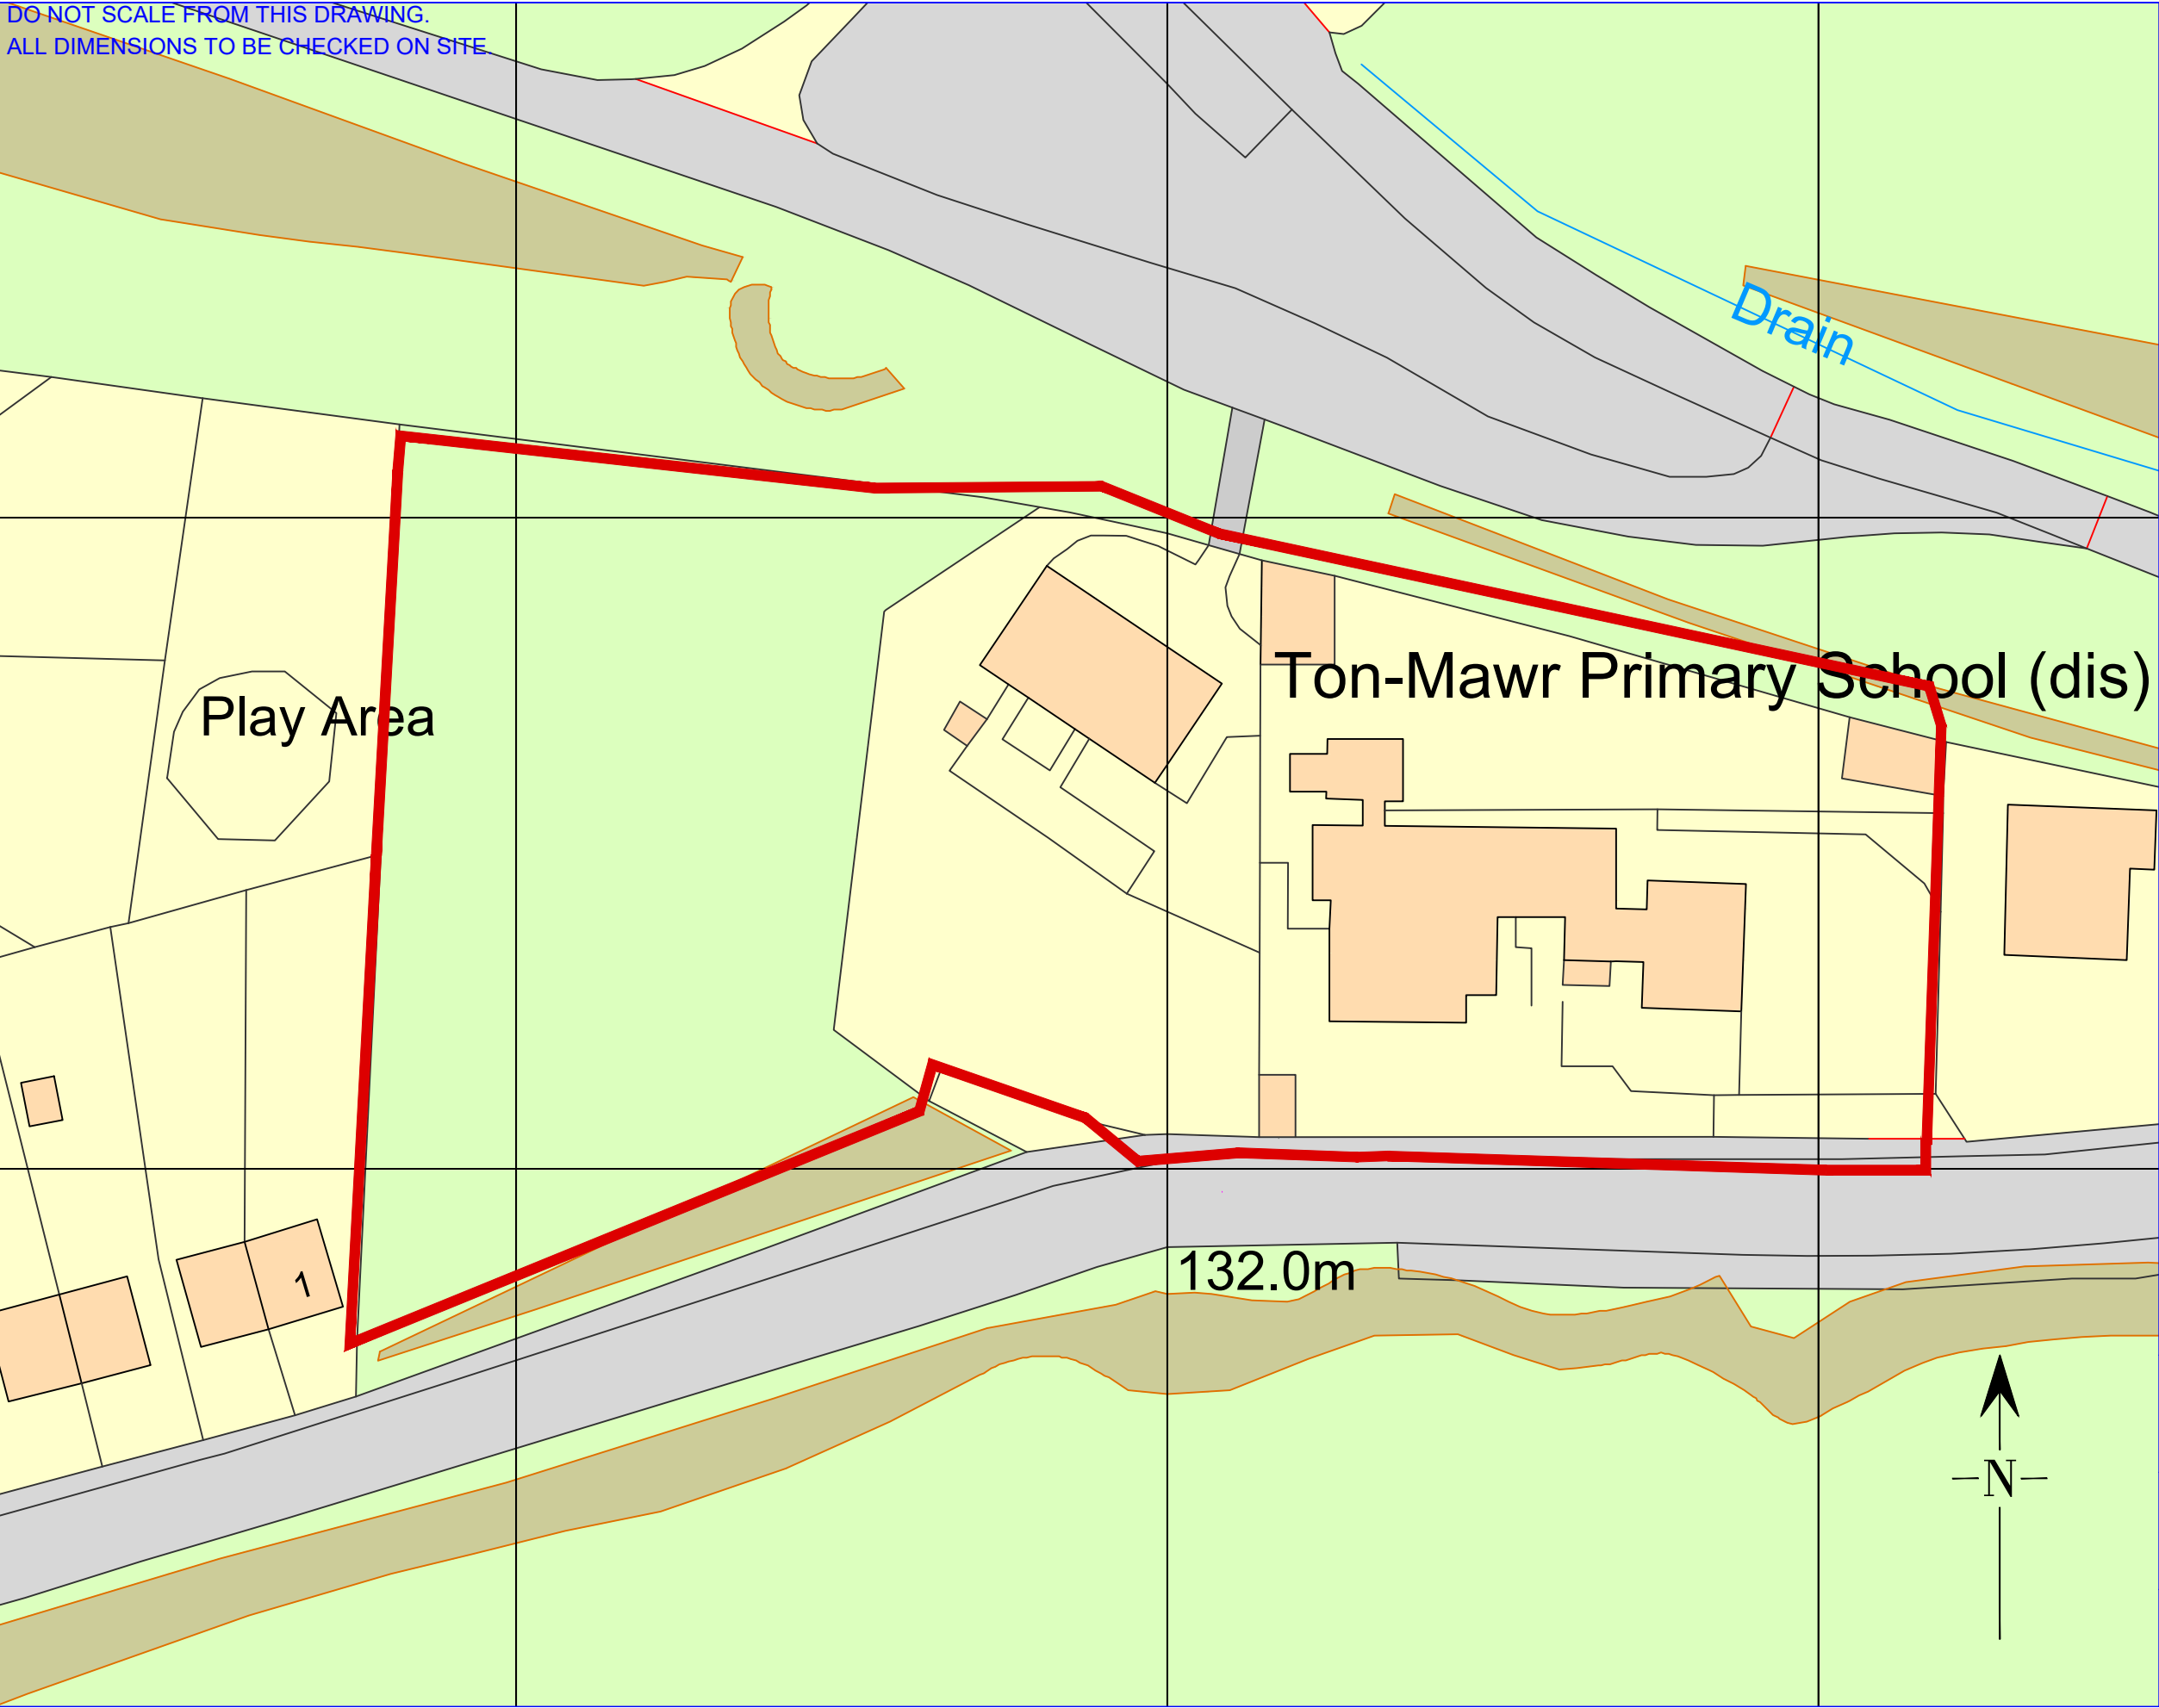

DR Design

Architectural Services

Davies Richards Design Ltd.
Llandeilo - 01558 823351
Mumbles - 01792 347692

E-MAIL - info@daviesrichardsdesign.com
WEB - www.daviesrichardsdesign.com

JOB TITLE :

*Mr. D. John.
Proposed redevelopment
at:
Tonmawr Primary School,
Tonmawr Road,
Port Talbot,
SA12 9UW.*

Do Not Scale From This Drawing

DRAWING TITLE :

Existing Block Plan.

DRAWING STATUS :

Planning.

Original paper size - A3

SCALE :

1:500.

DRAWN BY :

G.R.R.

DATE :

Feb. '22.

PLAN No

1778-06

REVISION