


Superseded

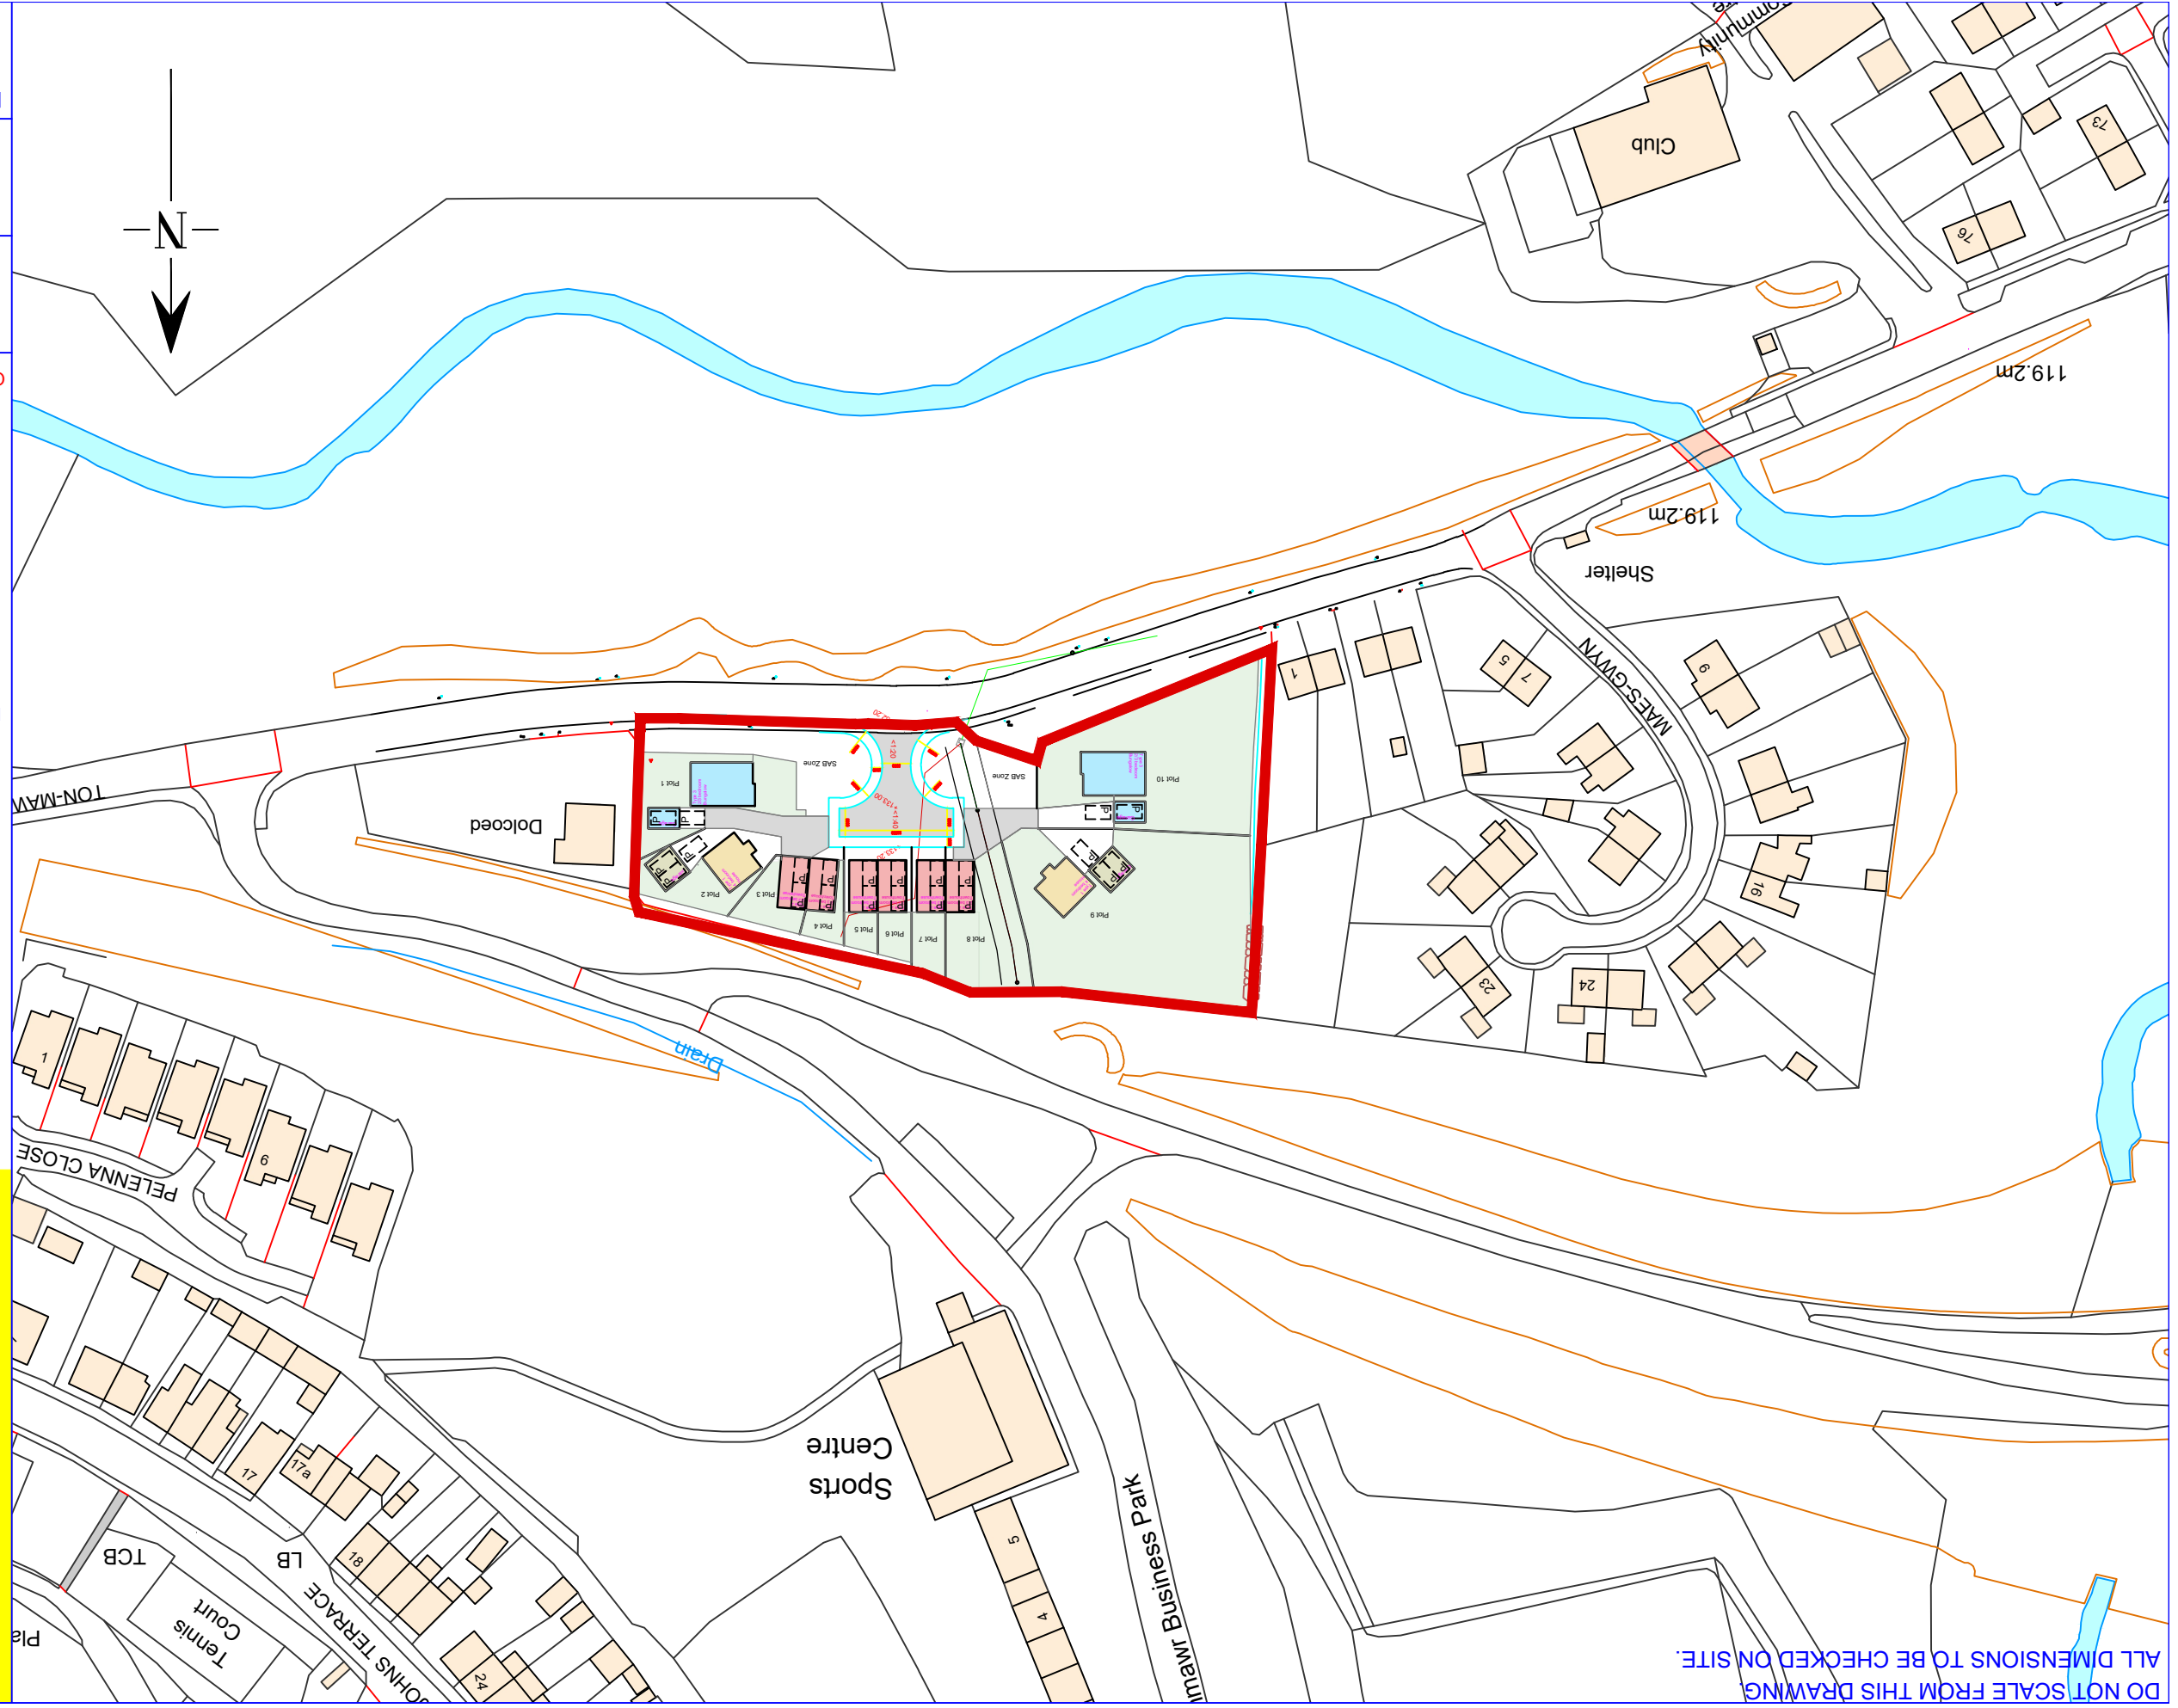

DO NOT SCALE FROM THIS DRAWING

DR
Des

Architectural Services

Davies Richards Design Ltd.

Llandello - 01558 823351

Mumbles - 01792 347692

E-MAIL - info@daviesrichardsdesign.com
WEB - www.daviesrichardsdesign.com

WEB - www.daviesricharddesign.com

JOB TITLE :

Mr. D. John.
Proposed redevelopment
at:
Tonnawr Primary School,
Tonnawr Road,
Port Talbot,
SA12 9JW.

Do Not Scale From This Drawing

DRAWING TITLE :

DRAWING STATUS :

Planning.

Original paper size - A3

SCALE :

1:1250.

DRAWN BY :

G.R.R.

Feb. '22.

PLAN No

10-8771

REVISION