
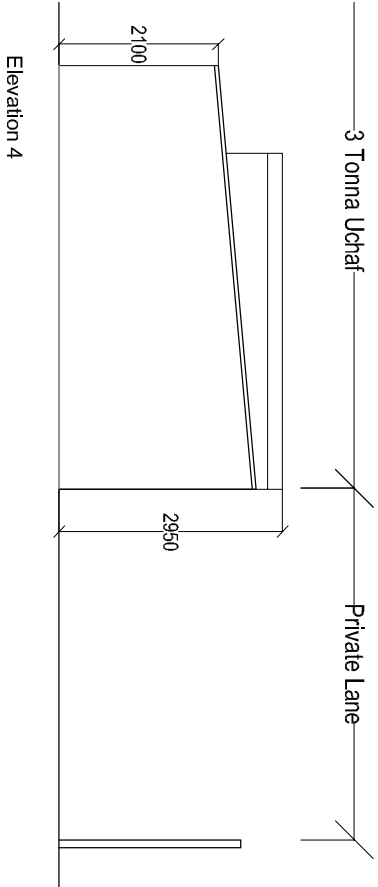
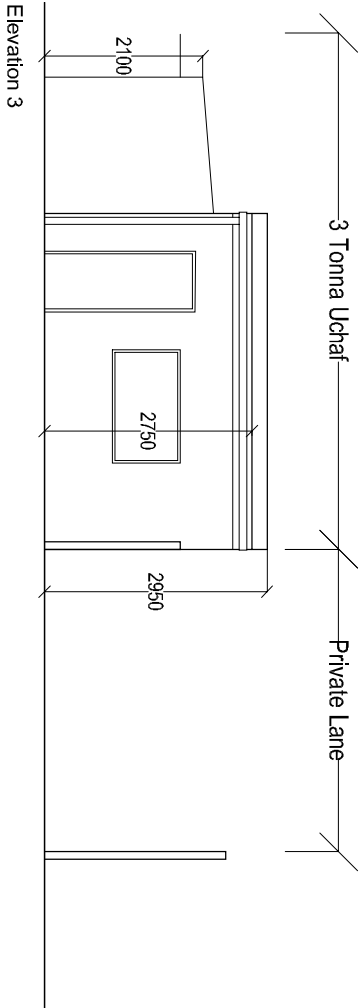
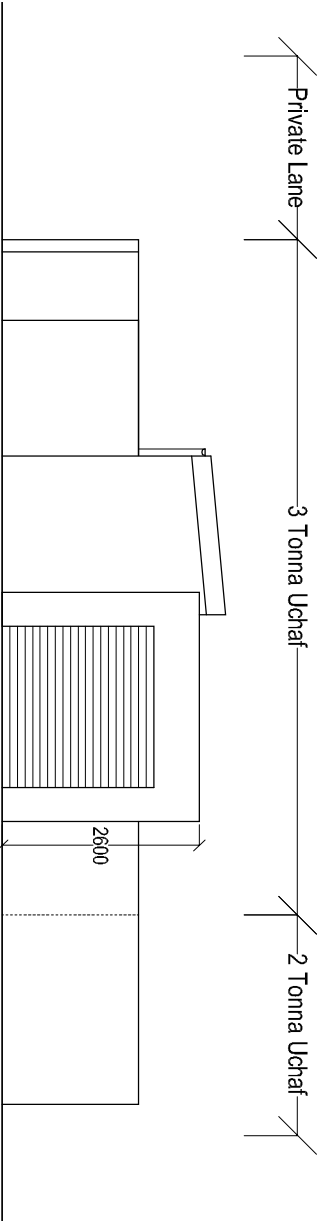
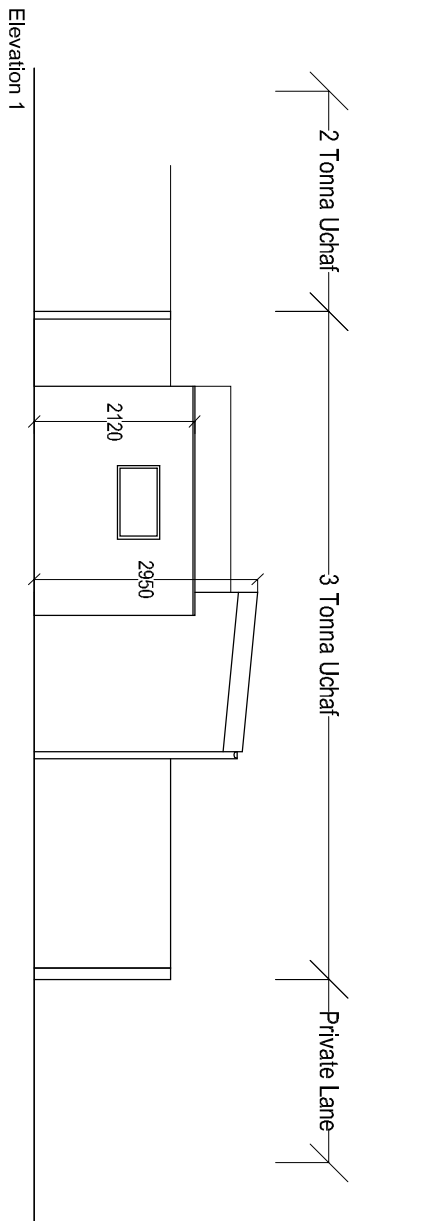


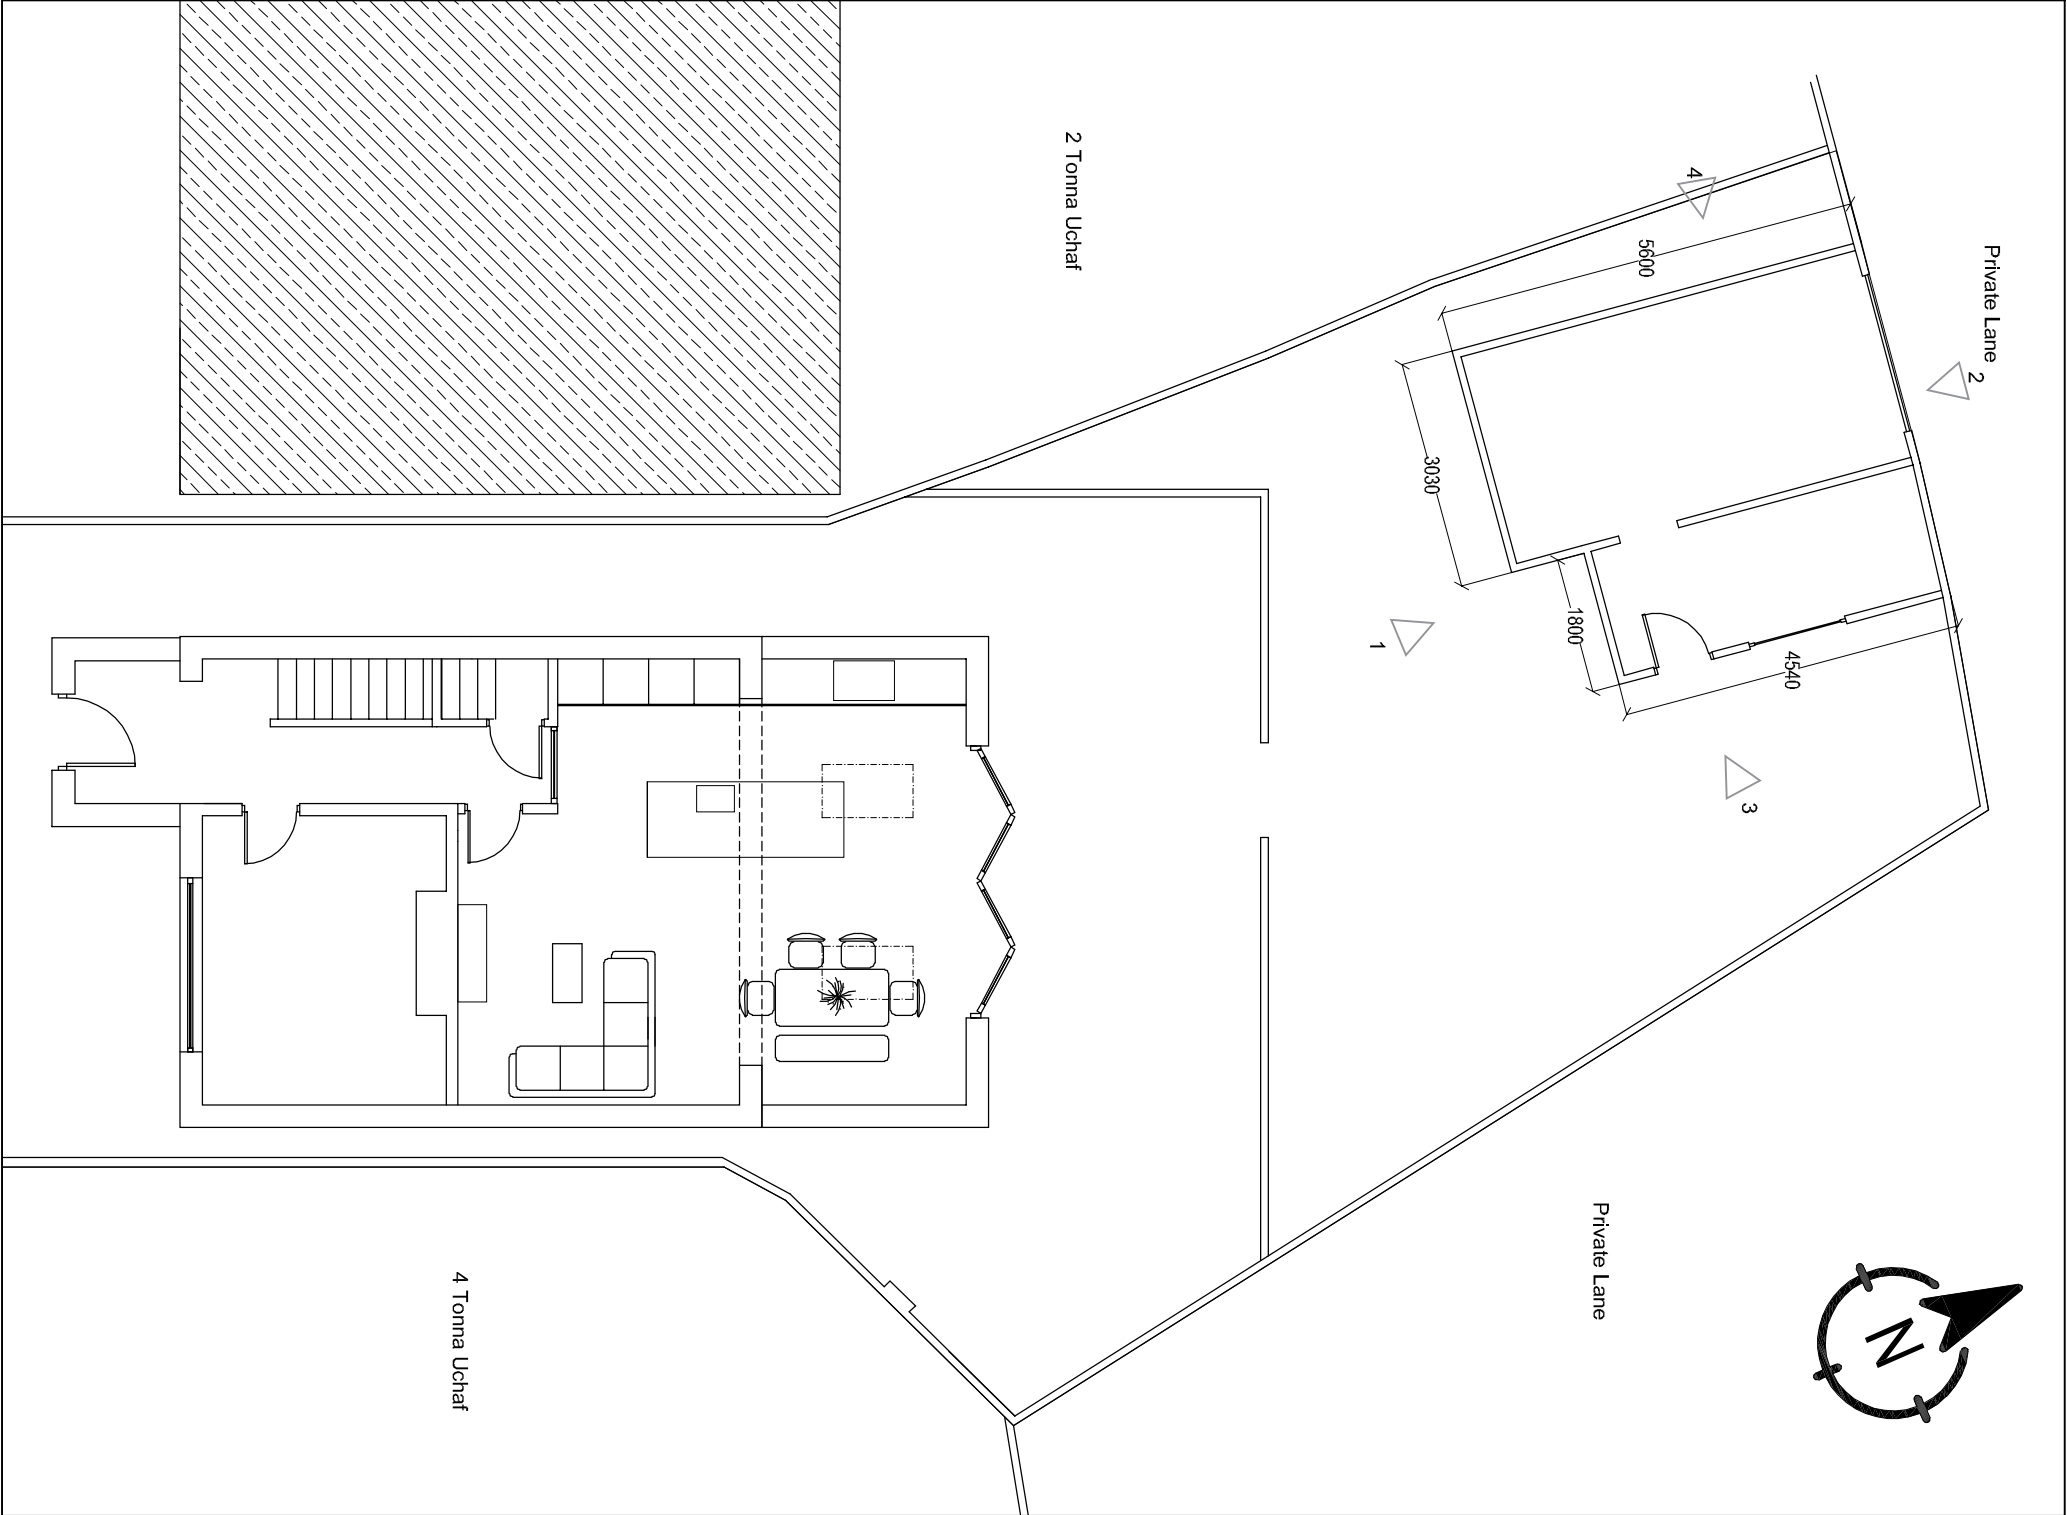

P02 S0 June 2023 TB Amended Elevations			
P01 S0 June 2023 TB Planning Issue			
Rev. Status Date Check Description			
Project			
3 Tonna Uchaf			
Tonna, Neath			
Mr T Bevan			
Title			
Existing plan and elevations			
Scale		Size	
1:100		A3	
Job Number		Drawing Number	
2303		002	