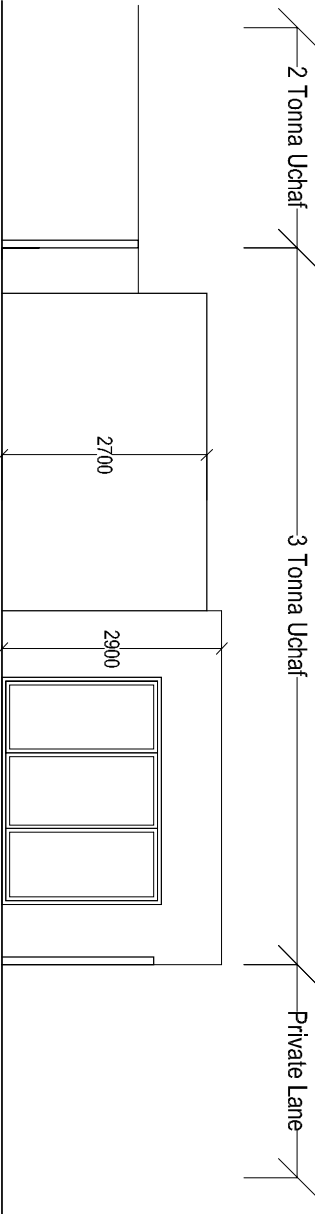
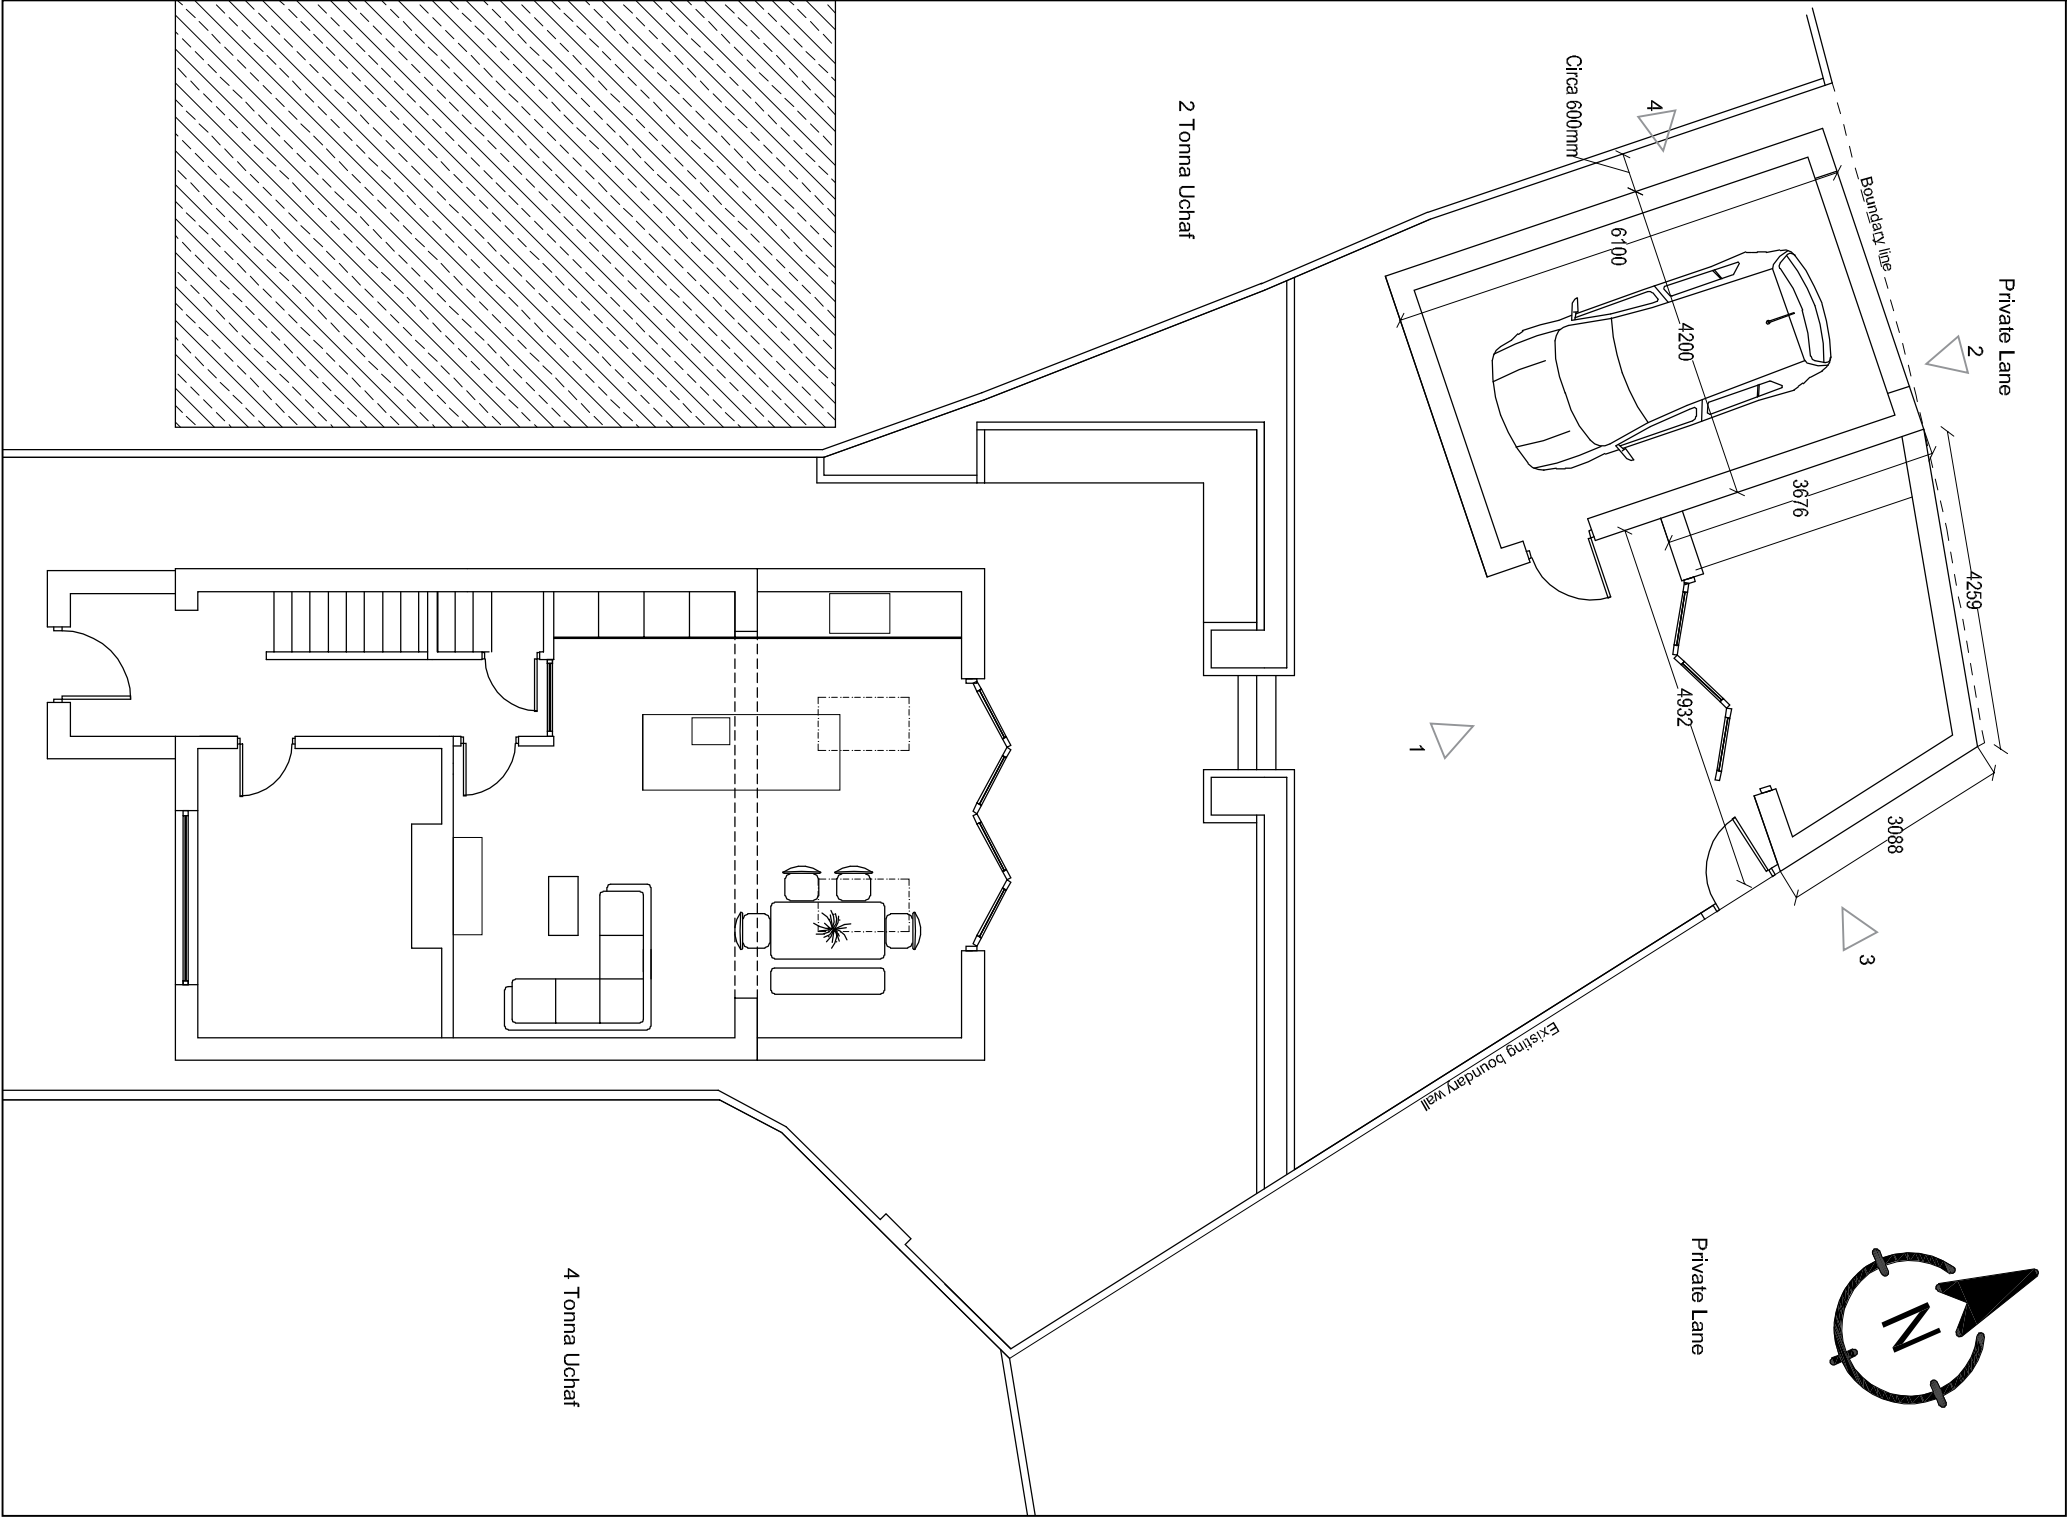


Project
3 Tonna Uchaf
Tonna, Neath
Mr T Bevan

Title

Proposed plans and elevations

Scale 1:100 Size A3

Job Number 2303 Drawing Number 003

1:100

2m 0 2m 4m 6m 8m 10m