


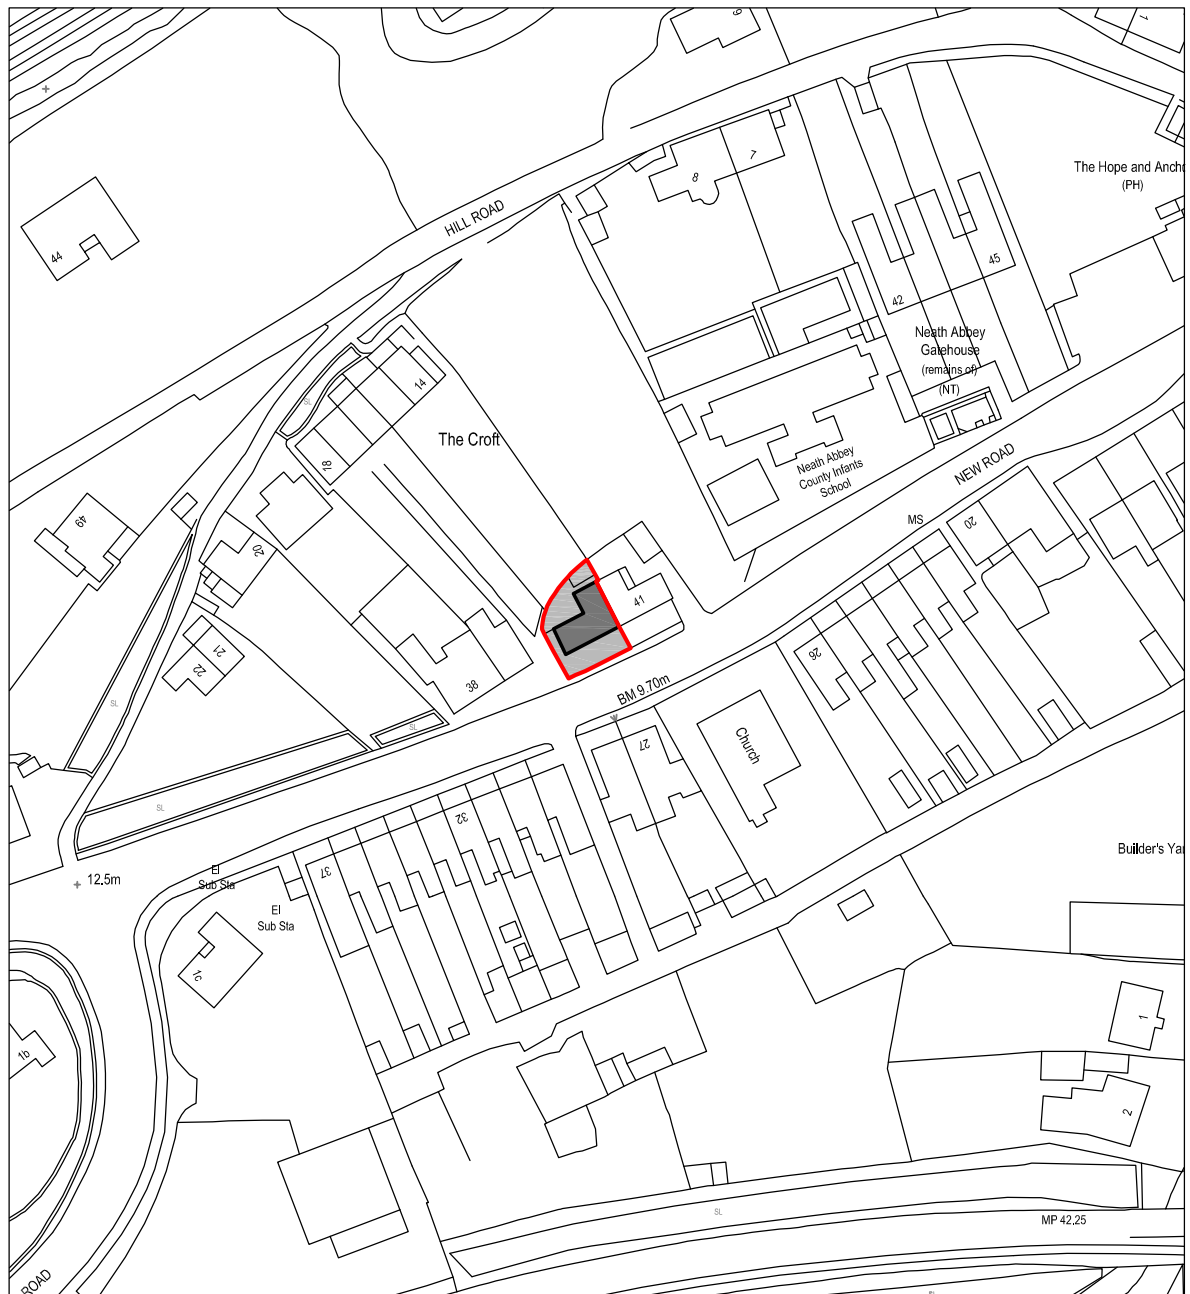

Reproduced from an Ordnance Survey map with the permission of the
Controller of Her Majesty's Stationary Office. Crown Copyright reserved



SITE LOCATION PLAN

Scale 1:2000



Cwm Planning & Design Ltd.
(architectural and Draughting Services)

Client:

Mr Mike Price
40 New Road,
Neath Abbey,
SA10 7NG

Project Title:

DOUBLE STOREY SIDE EXTENSION

General Notes:

1. Do not scale from this drawing, take figured dimensions only.
2. Dimensions are in millimeters unless otherwise stated.

Drawing Issue:

PLANNING

Drawing Title:

SITE LOCATION PLAN

Drawing No: 001

Revision:

Date: 27-07-2021

Revised:

Scale(s): 1:2000

Paper Size: A4