


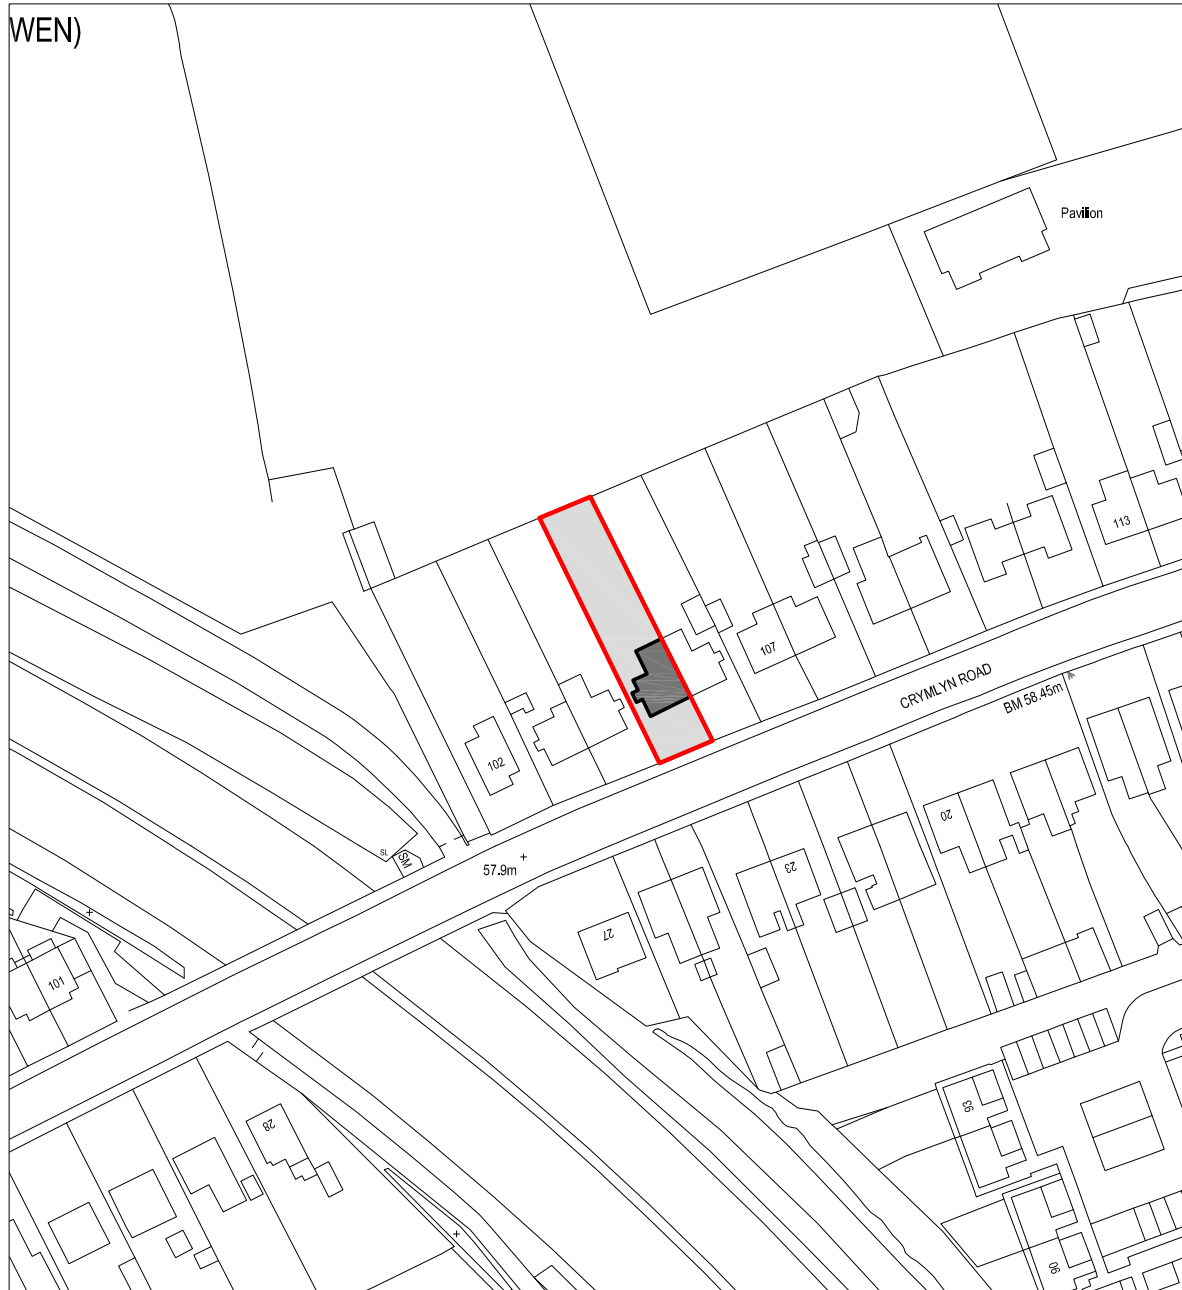

Reproduced from an Ordnance Survey map with the permission of the
Controller of Her Majesty's Stationary Office. Crown Copyright reserved



SITE LOCATION PLAN

Scale 1:1250



Cwm Planning & Design Ltd.
(architectural and Draughting Services)

Client:

Mr Leighton Young
105 Crymlyn Road,
Skewen,
SA10 6DT

Project Title:

**FIRST FLOOR
REAR EXTENSION**

General Notes:

1. Do not scale from this drawing, take figured
dimensions only.
2. Dimensions are in millimeters unless otherwise
stated.

Drawing Issue:

PLANNING

Drawing Title:

SITE LOCATION PLAN

Drawing No: 001

Revision: A

Date: 03-04-2023

Revised: 09-06-2023

Scale(s): 1:1250

Paper Size: **A4**