



NO.	NOTES
1	All dimensions in millimetres unless otherwise stated.
2	Do not scale off drawing. All dimensions to be checked on site by contractor.
3	Drawings to be used for purposes of Planning Application only.
4	These are not Construction Drawings.
5	The contractor is to set out, check and co-ordinate all dimensions on site during the course of works

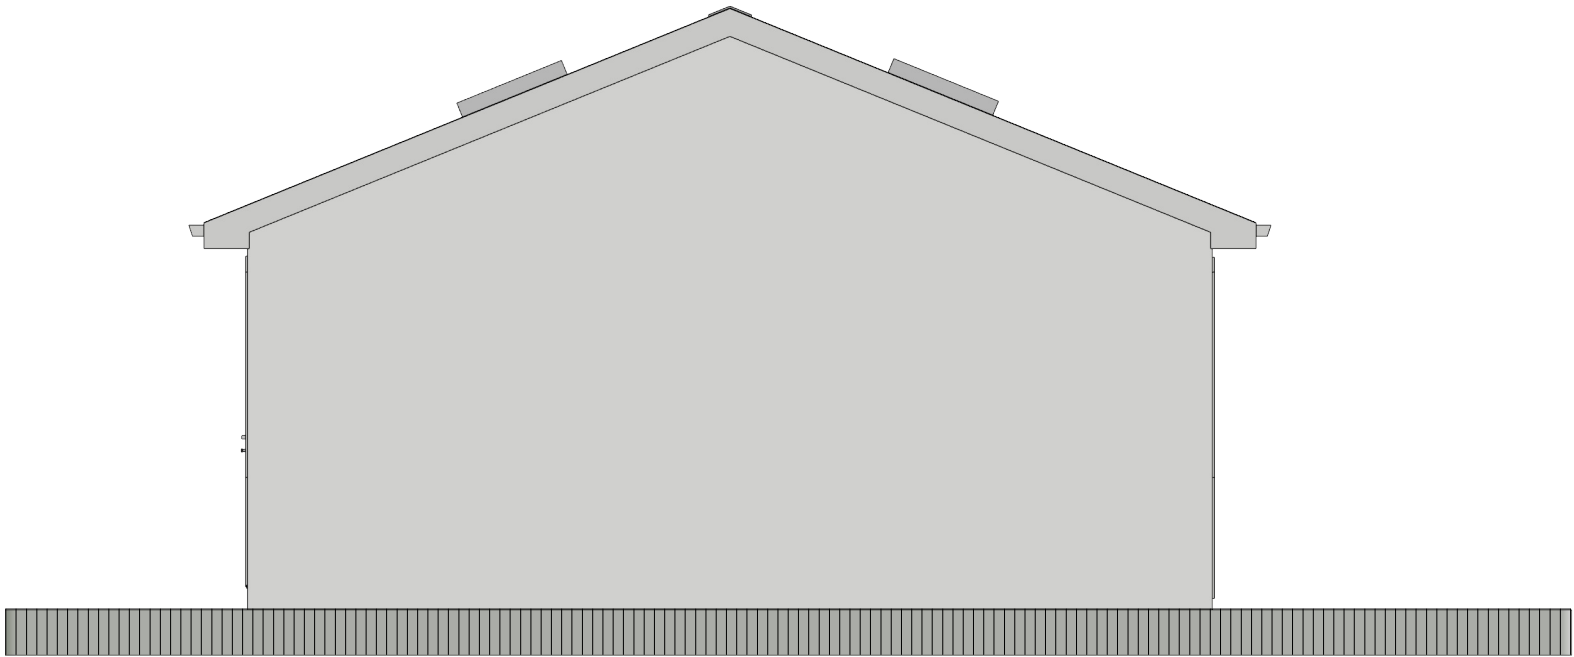

SIDE ELEVATION PROPOSED

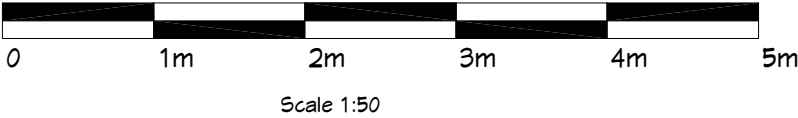

DRAWING NUMBER 2355 - AL(PE) 03

Mart John
MRG Registration
RPS City and Regional
Planning
Accredited Degrees

RTPI

LABC
Registered
Partner Authority Scheme

REVISIONS :

SHEET TITLE:
2355 - AL(PE) 03

PROJECT DESCRIPTION:
PROJECT: SUMMER ROOM
SITE: SWN YR AFON, SA8 4TE
CLIENT: ALISON THOMAS

Atrium
Planning Consultants

DATE:

JAN 2023

SCALE:

1:50

SHEET:

A-3
