

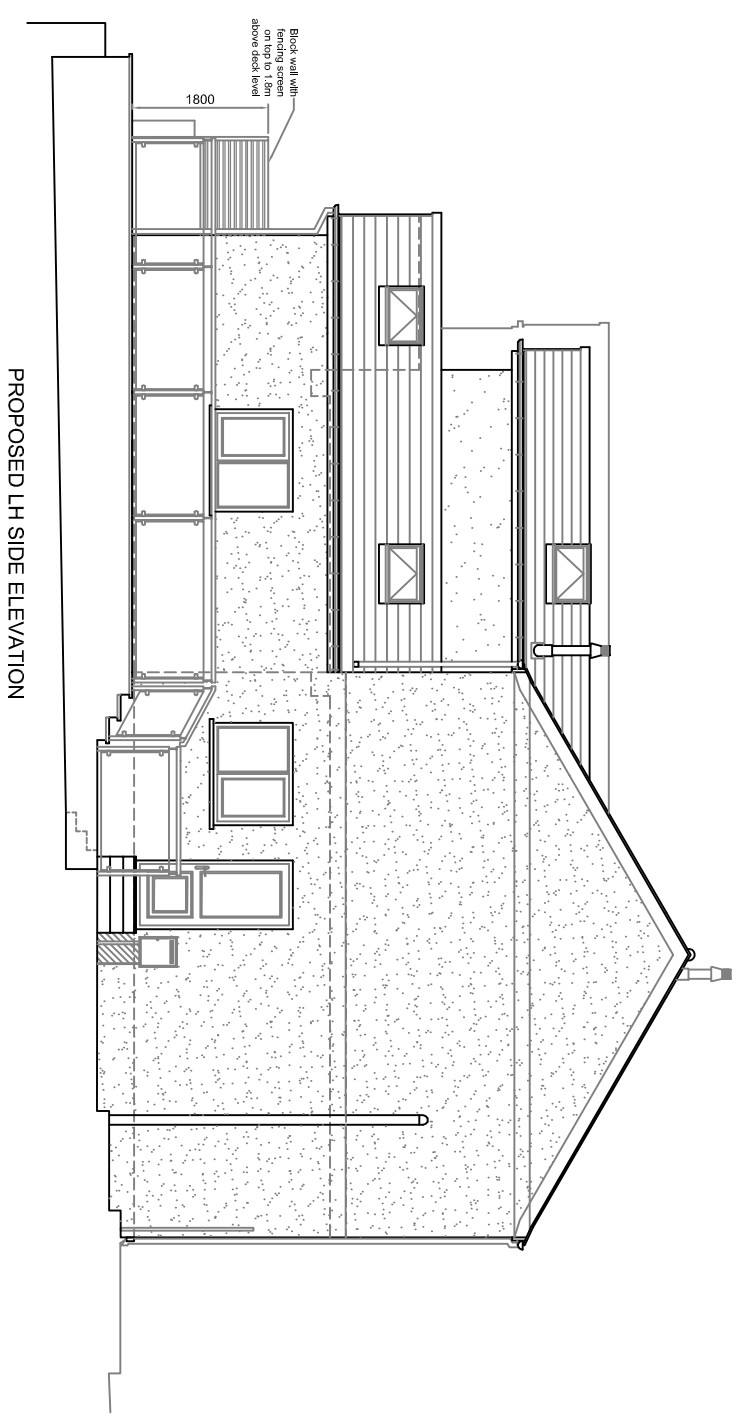


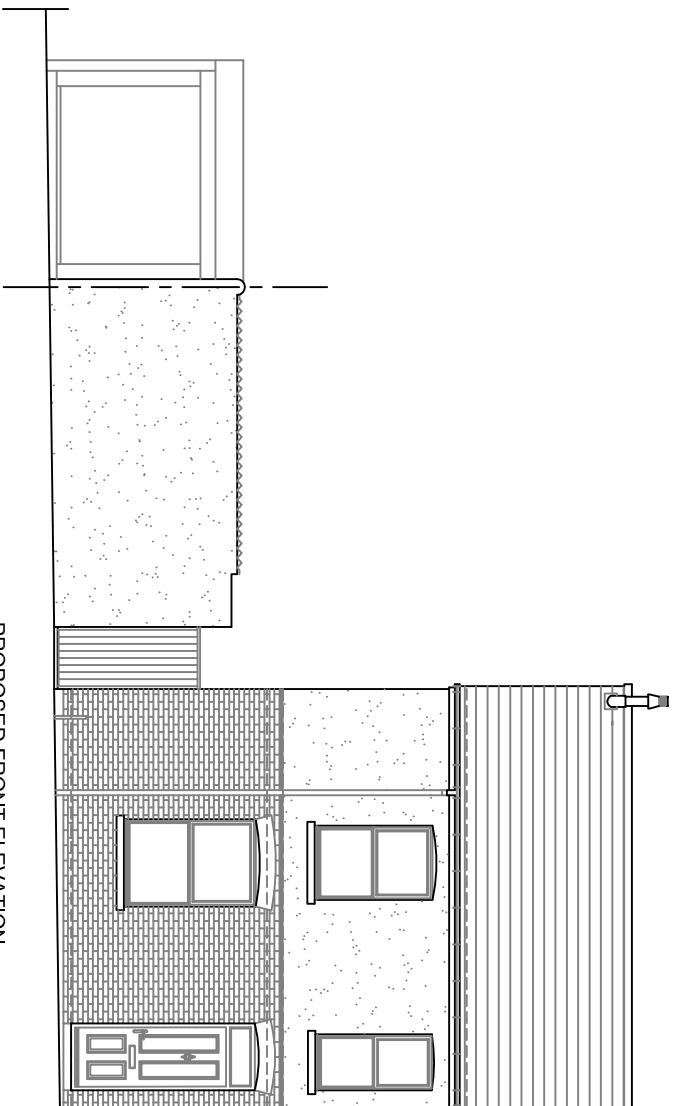

FINISH NOTES:

- General (Proposed) -
 - External Wall Finish - Rendered Blockwork
 - Doors - Dark Grey upPVC & Dark Grey Aluminum Bi-folds
 - Windows - Dark Grey upPVC
 - Decking - Composite boards with 1.1m high glass balustrading
 - Roof - Grey Slate effect (to match ex.)
 - Fascia - White upPVC
 - Soffit - White upPVC
 - Rainwater - Black upPVC
- Boundaries -
- Front - Not relevant
 - Rear Side - Existing Block & Brick Walls with retained hedging
 - Rear Side (adj. No.18) - Block wall with fencing screen to 1.8m high above patio
 - Rear - Existing Stone Walls

This technical cross-section drawing illustrates the construction of a building facade. The upper portion features a gabled roof with a steep pitch, indicated by diagonal hatching. Below the roofline, a thick layer of insulation is shown with a stippled pattern. A vertical dashed line represents a structural break. To the right, a window is depicted with a frame and a small pane. The lower section shows the interior space, with a horizontal dashed line indicating a floor level. The drawing uses standard architectural conventions for material representation and structural breaks.

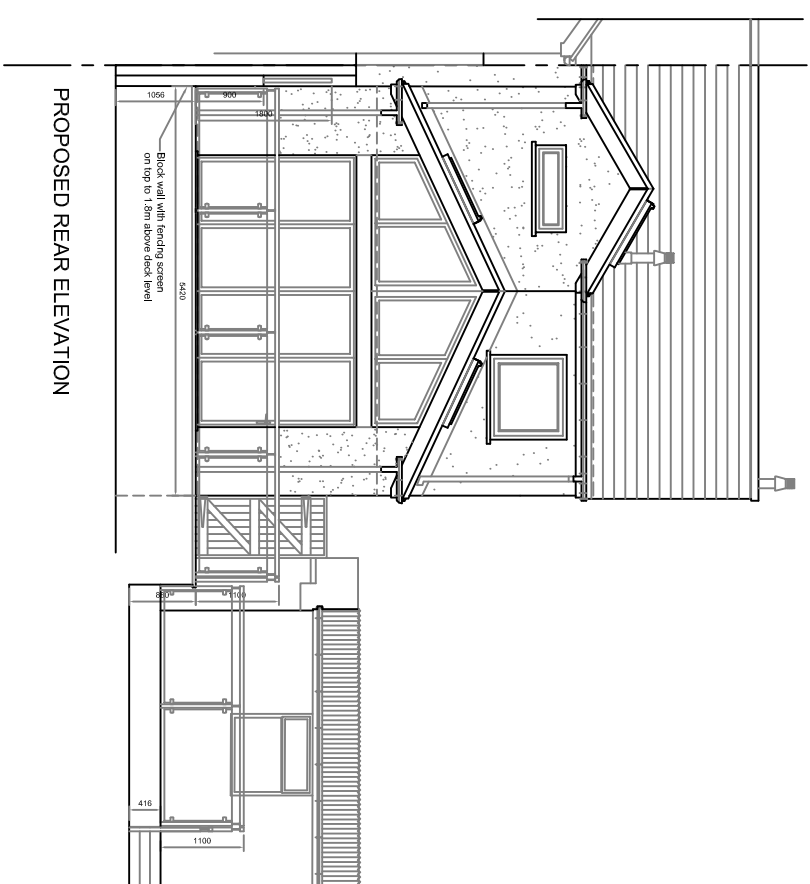

Rev	Description	Date
C	Wall/Screen added to boundary of No. 18.	20/06/23
B	Drawings amended as advised.	07/06/23
A	Drawings amended as advised.	26/05/23

SEAGREY
07 800 789453
01639 282789
carolineg@seagreydesign.co.uk
www.seagreydesign.com
design for: extensions / house renovations / conversions

Slip
MR & MRS SPENCER EVANS
17 CONDUIT STREET
TAIBACH, PORT TALBOT SA13 2TT

Draw Title

**PROPOSED BUILDING
ELEVATIONS**

GENERAL ARRANGEMENT

Drawn By:					Date:	16/05/2023			
	CLG								
Scale:	1:100 @ A3L				Dwg No:	23-433P/110			
REV	A	B	C						