


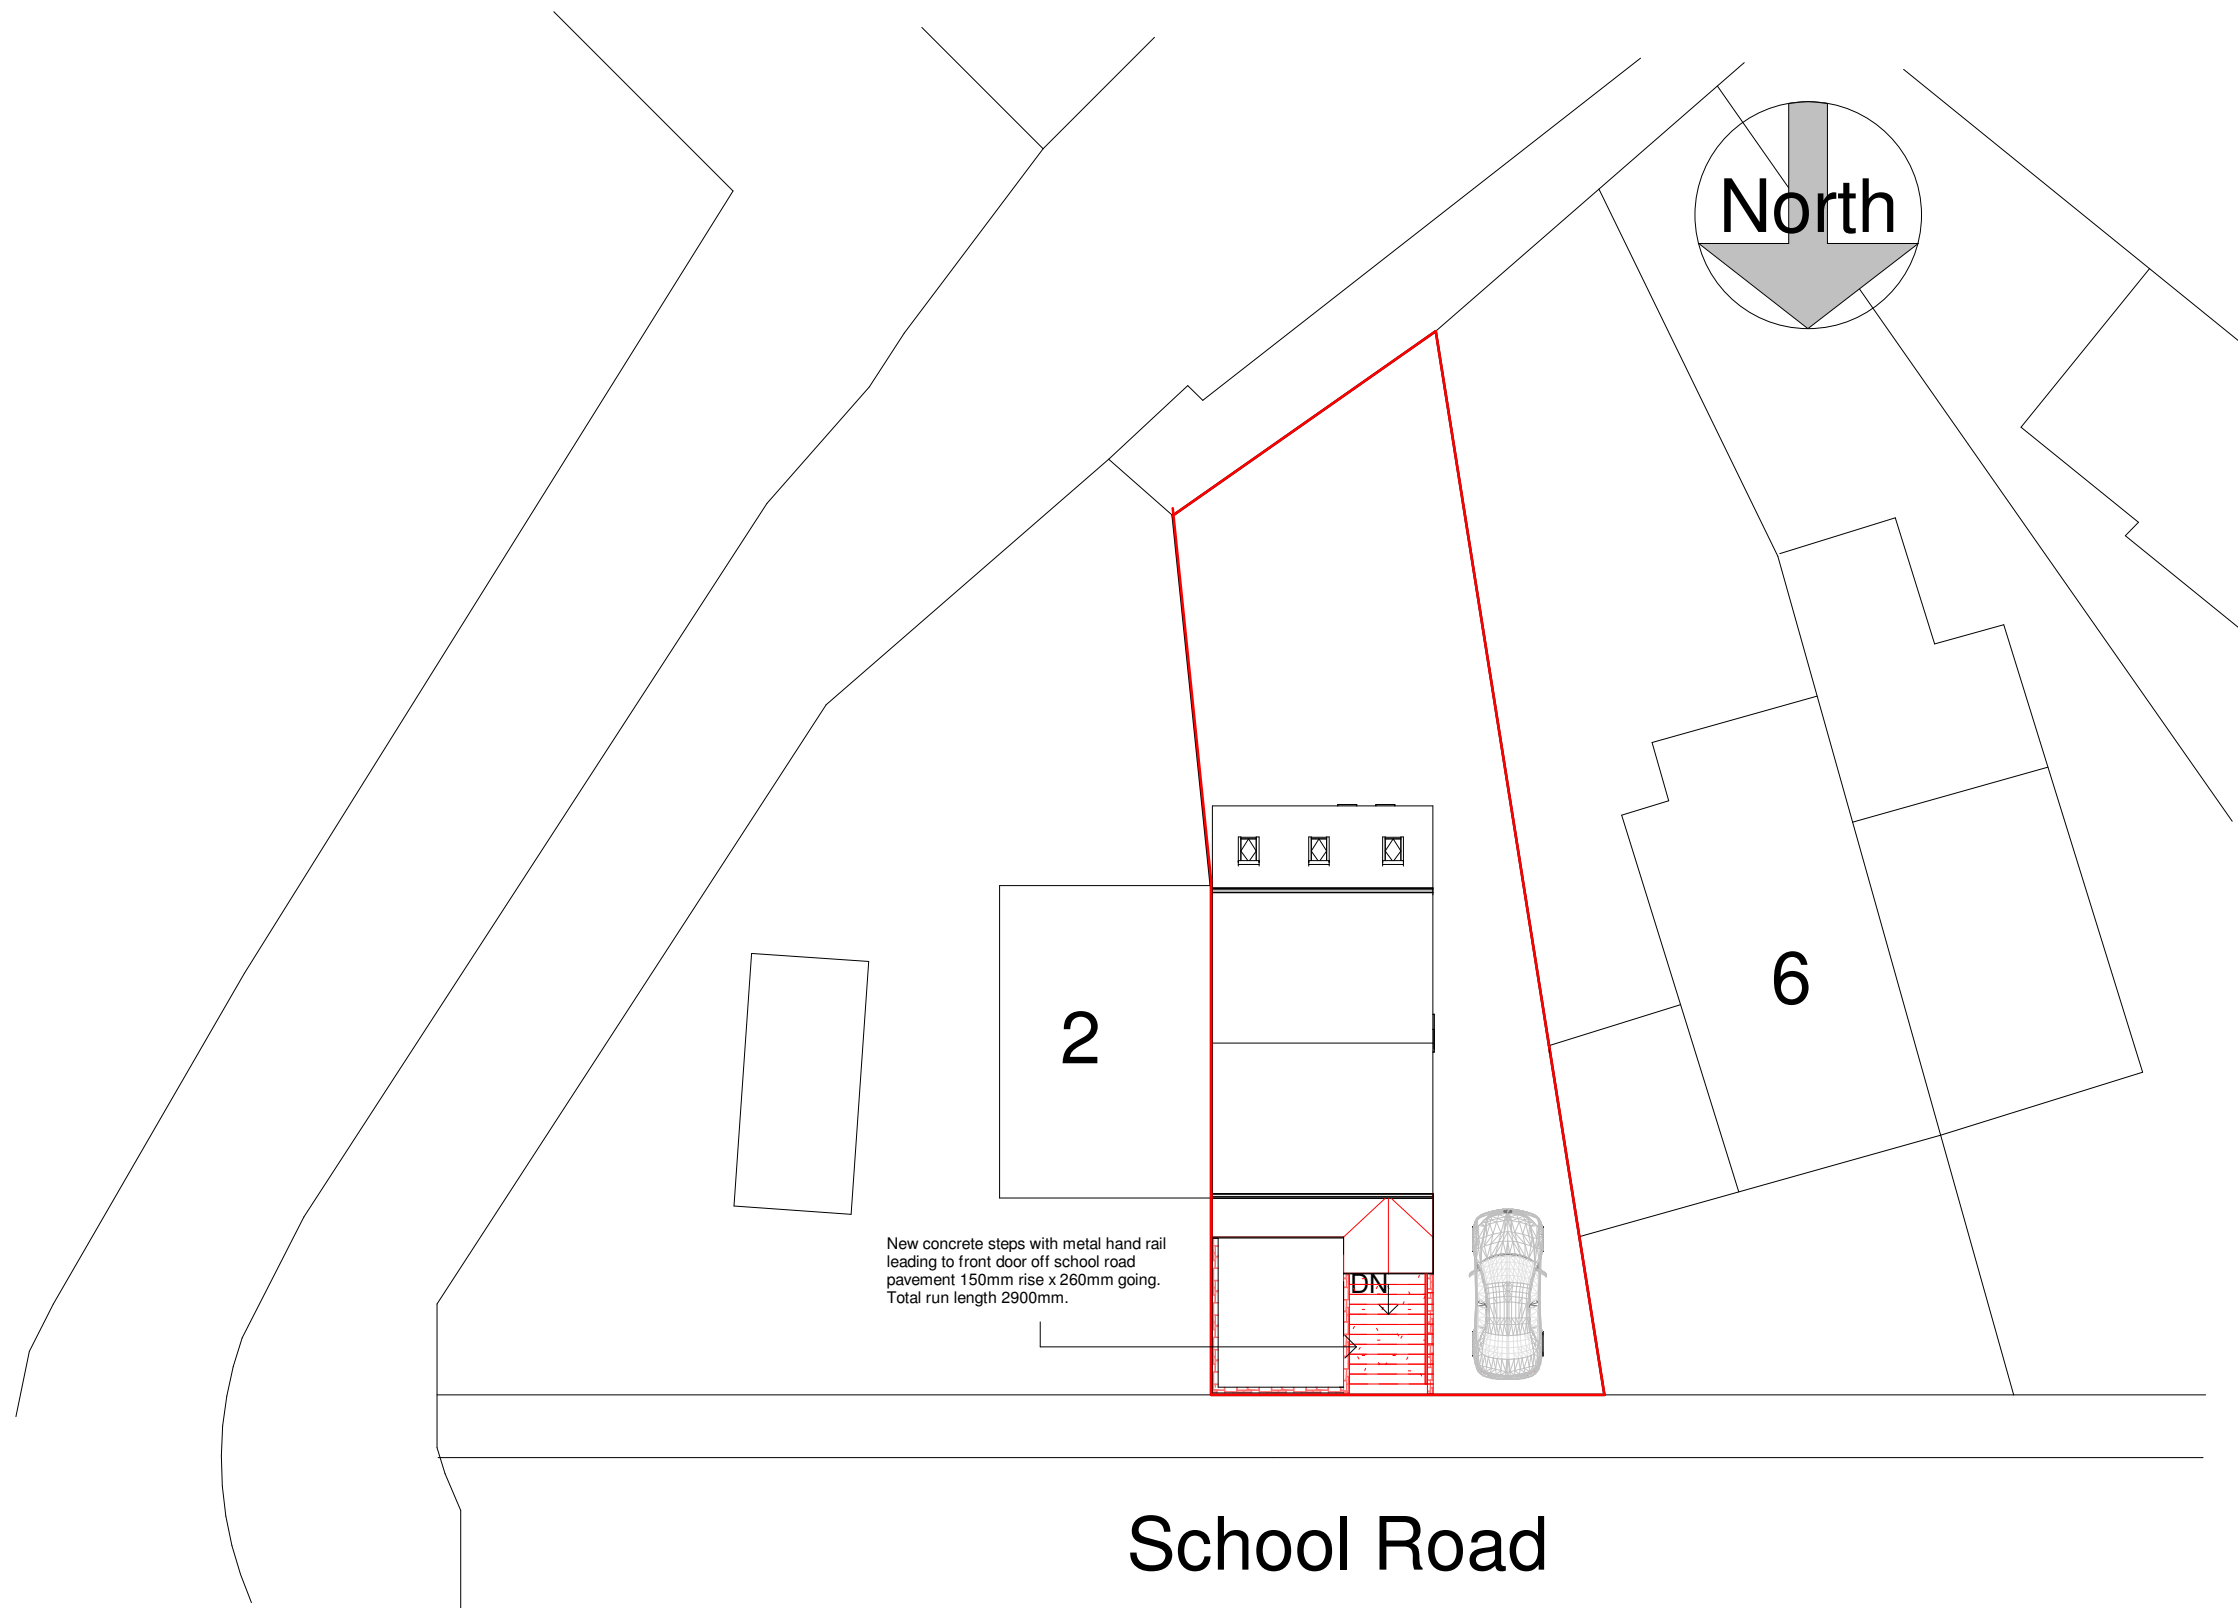

Proposed Block Plan

1 : 200

No.	Description	Date

 www.ccs-solutions.co.uk			
CODE	STATUS	SUITABILITY DESCRIPTION	PURPOSE OF ISSUE

PROJECT	4 School Road, Tonna, Neath
SHEET	Proposed Block Plan

CLIENT			Mr Ahmed Samir	
Date	23/05/2023	Project number	17022021	Scale (@ A3)
				1 : 200
Drawn by	CCS	DRAWING NUMBER		REV
Checked by	Client	A301		