



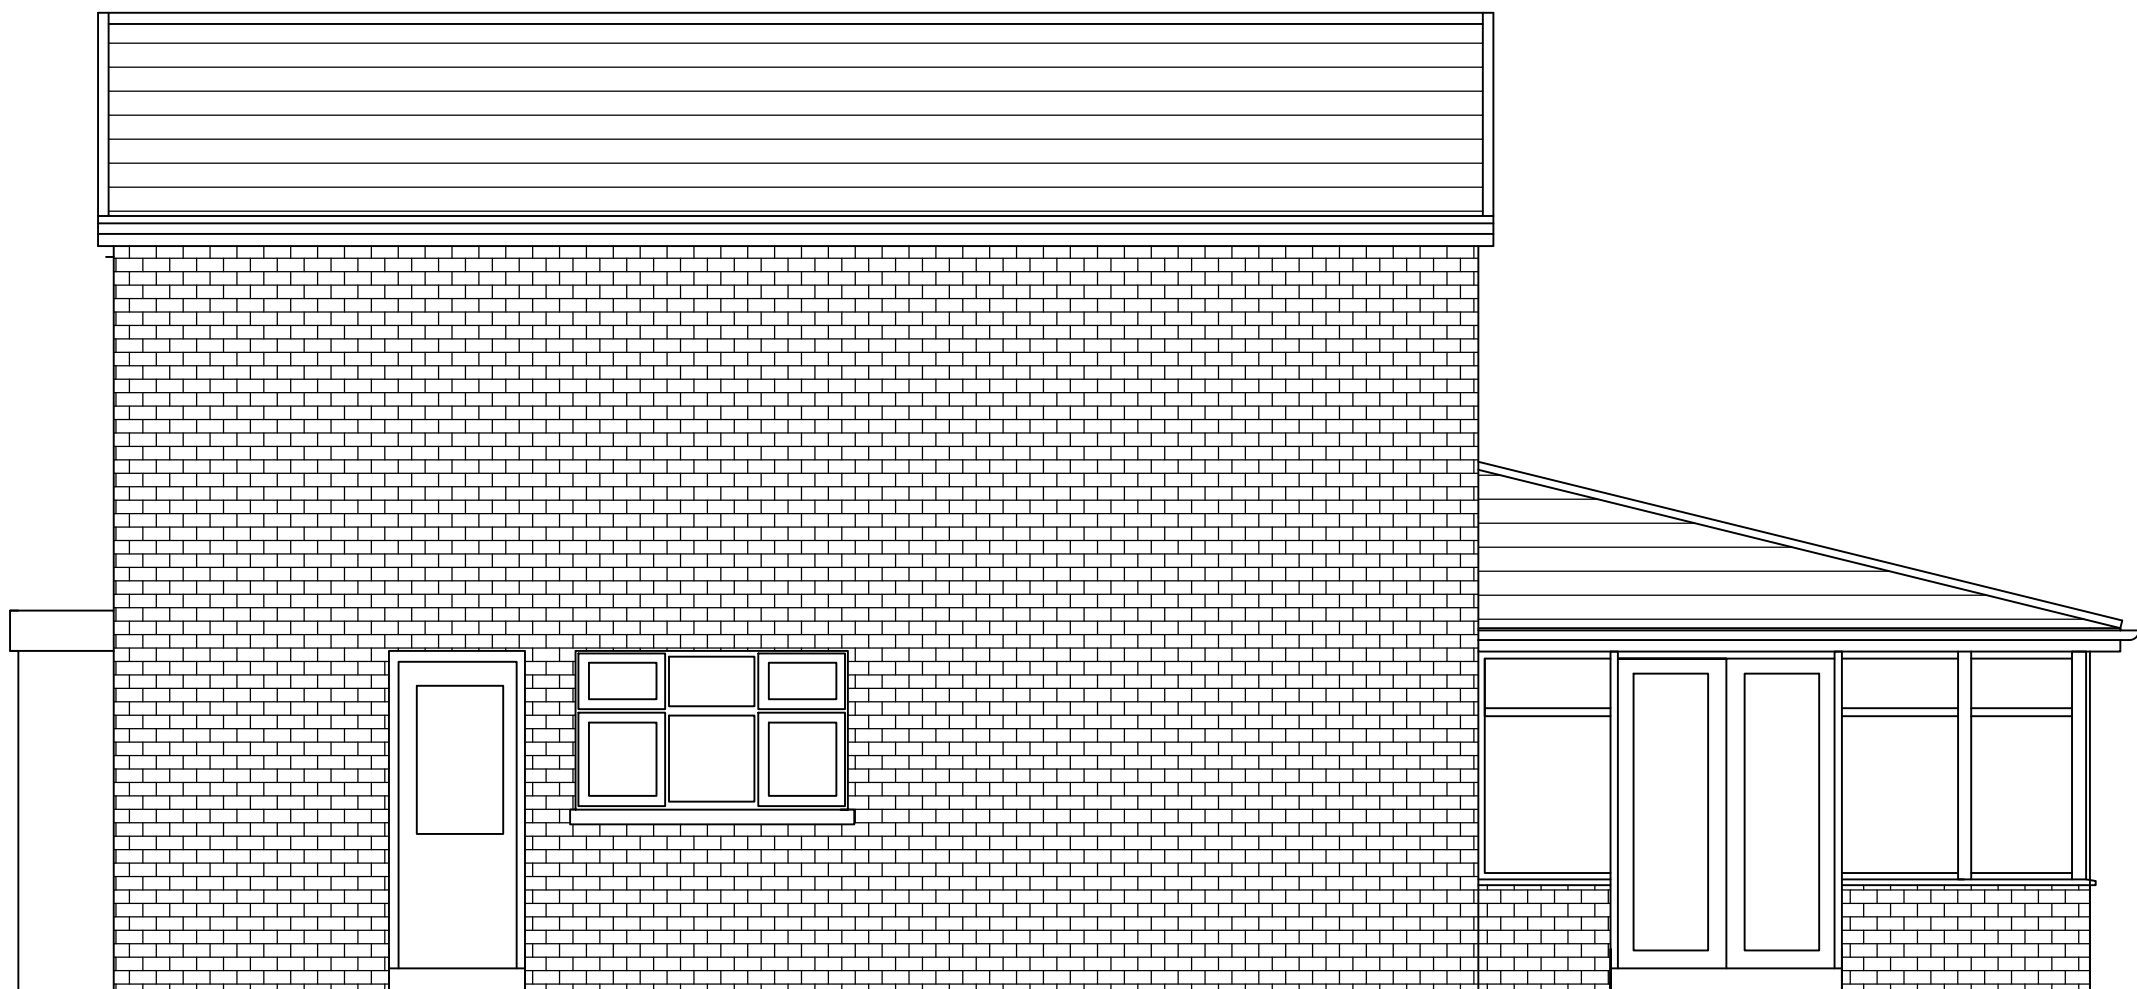

EXISTING END
ELEVATION

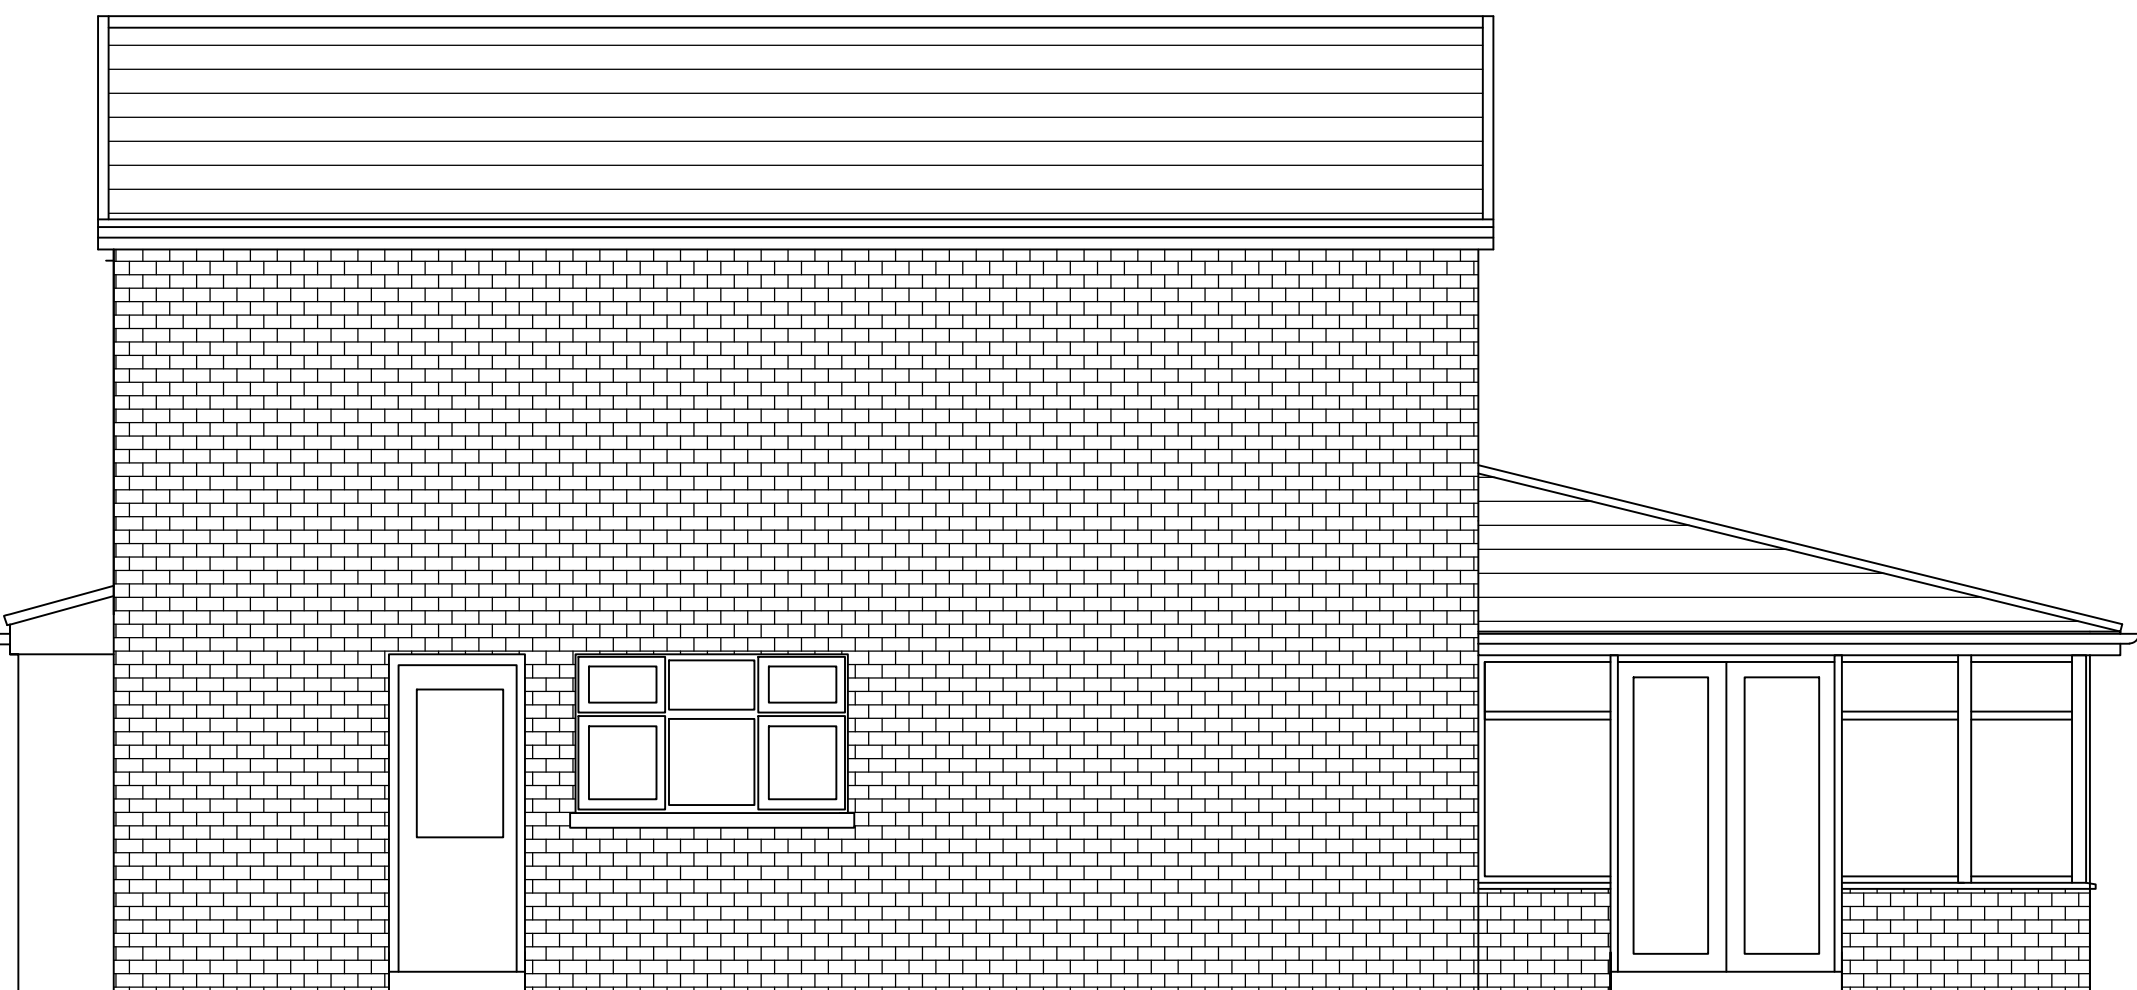

PROPOSED END
ELEVATION

General Notes

No.	Revision/Issue	Date

Firm Name and Address

Project Name and Address

EXISTING & PROPOSED
END (NORTH ELEV)
20 WOODLANDS PK DVE
CADOXTON NEATH

Project	XXX	Sheet
Date	20-06-23	B-04
Scale	1:50	