


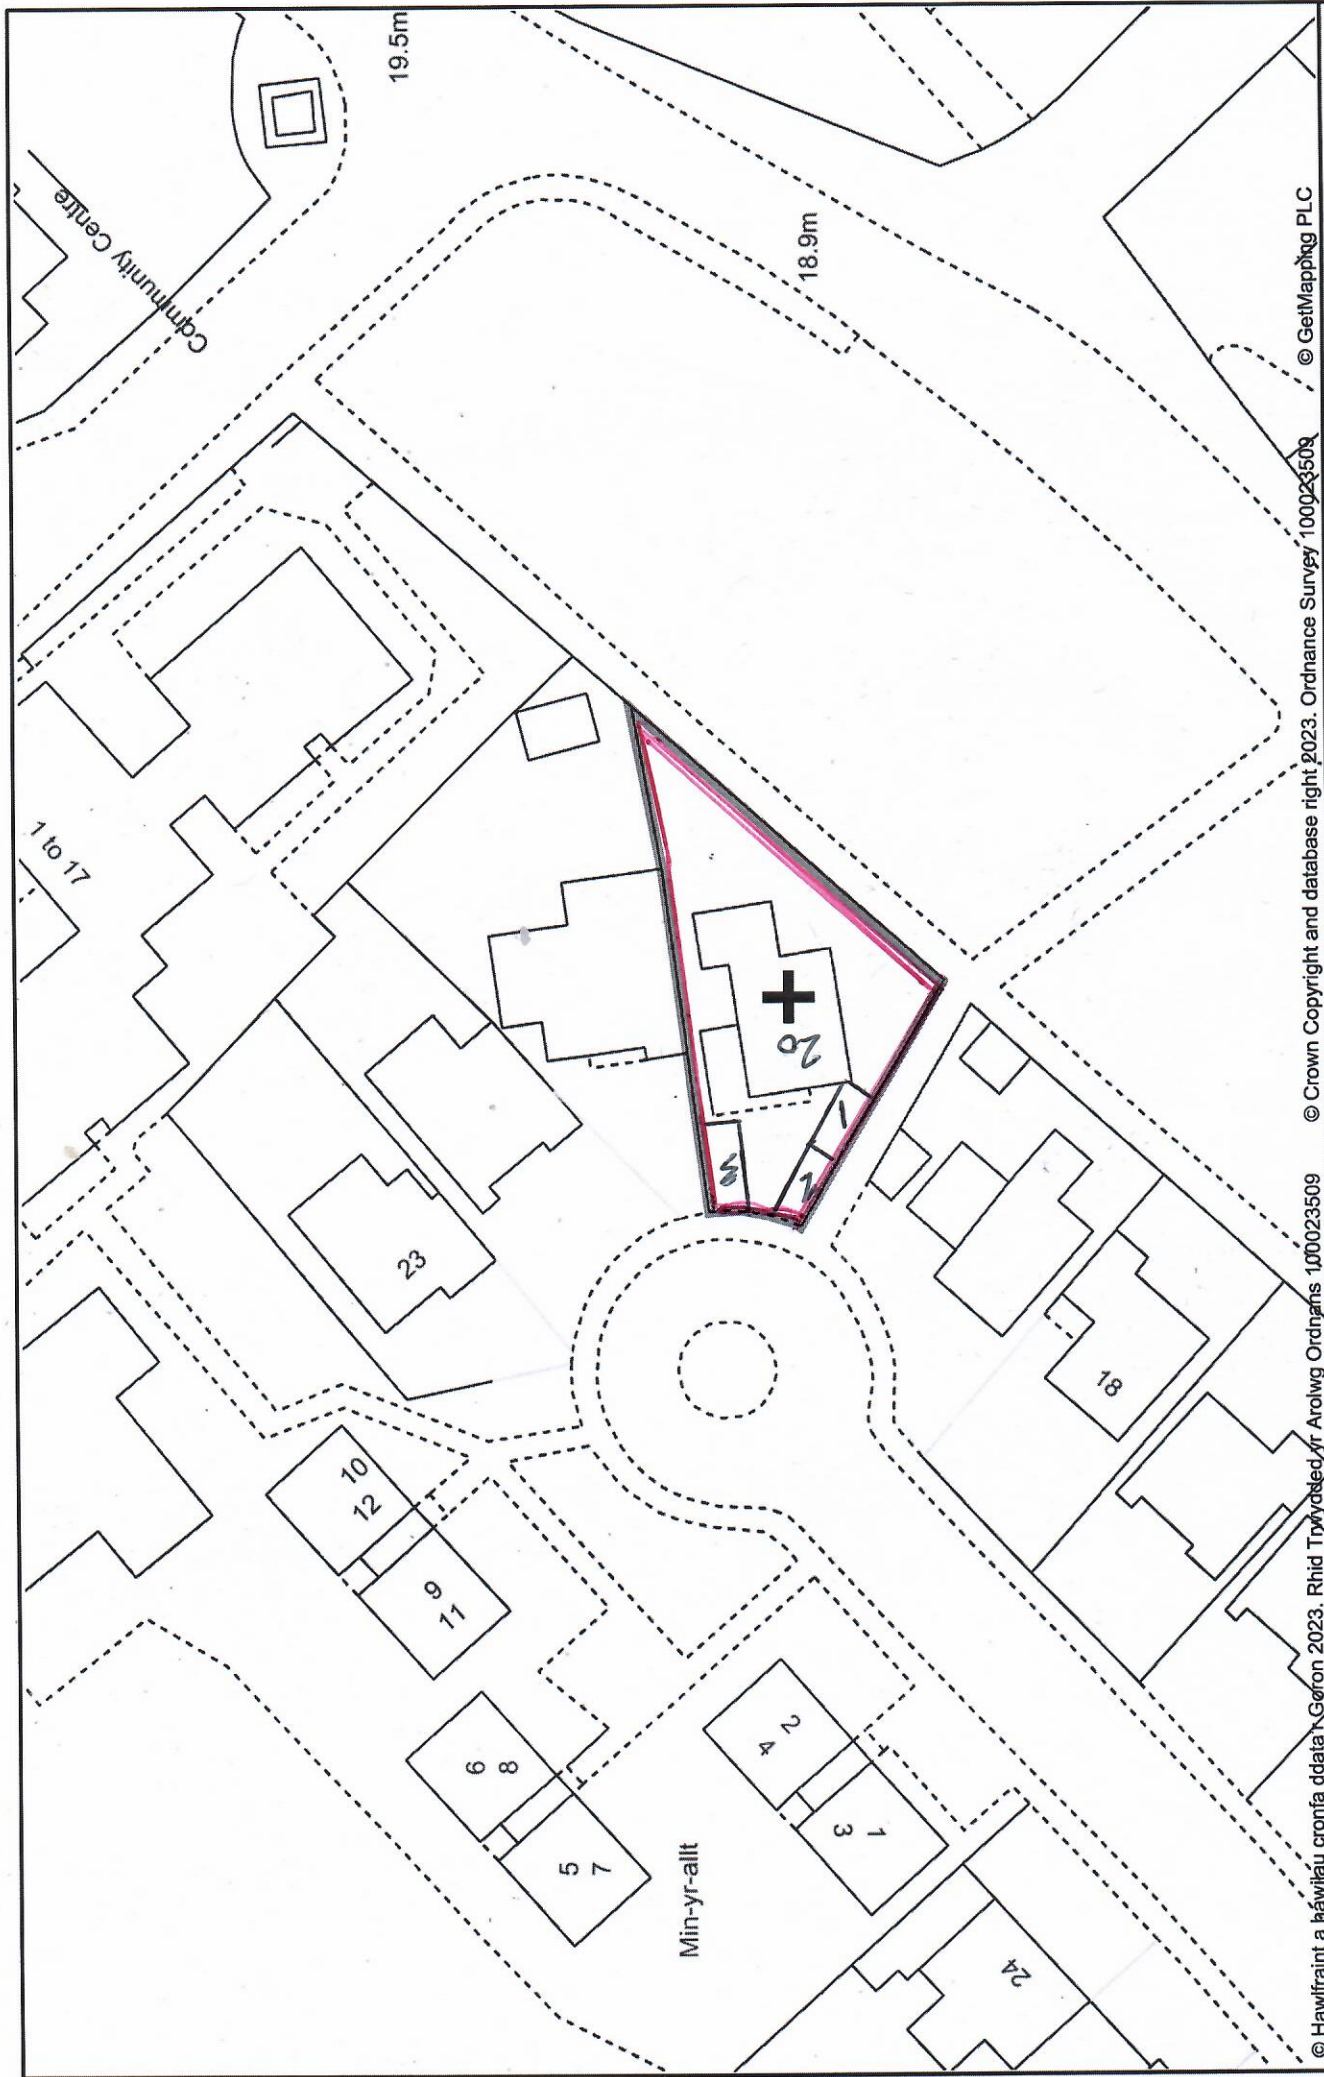

© Hawlfraint a hawlfraint cronfa ddata Cyngor Abertawe 2023. Rhid Tŷydded yr Arolwg Ordnans 100023509 © Crown Copyright and database right 2023. Ordnance Survey 100023509 © GetMapping PLC



Cyngor Abertawe
Swansea Council

This plan is for illustrative purposes only and should not be used as a legal document.

20 Woodlands Park Drive

Scale: 1:500
Date: 02/06/2023
Created by: Mark Robinson1