


BF-4 COOLING TOWER | FIRST ANGLE PROJECTION | CONFIDENTIAL– Tata Steel UK Limited | DO NOT SCALE

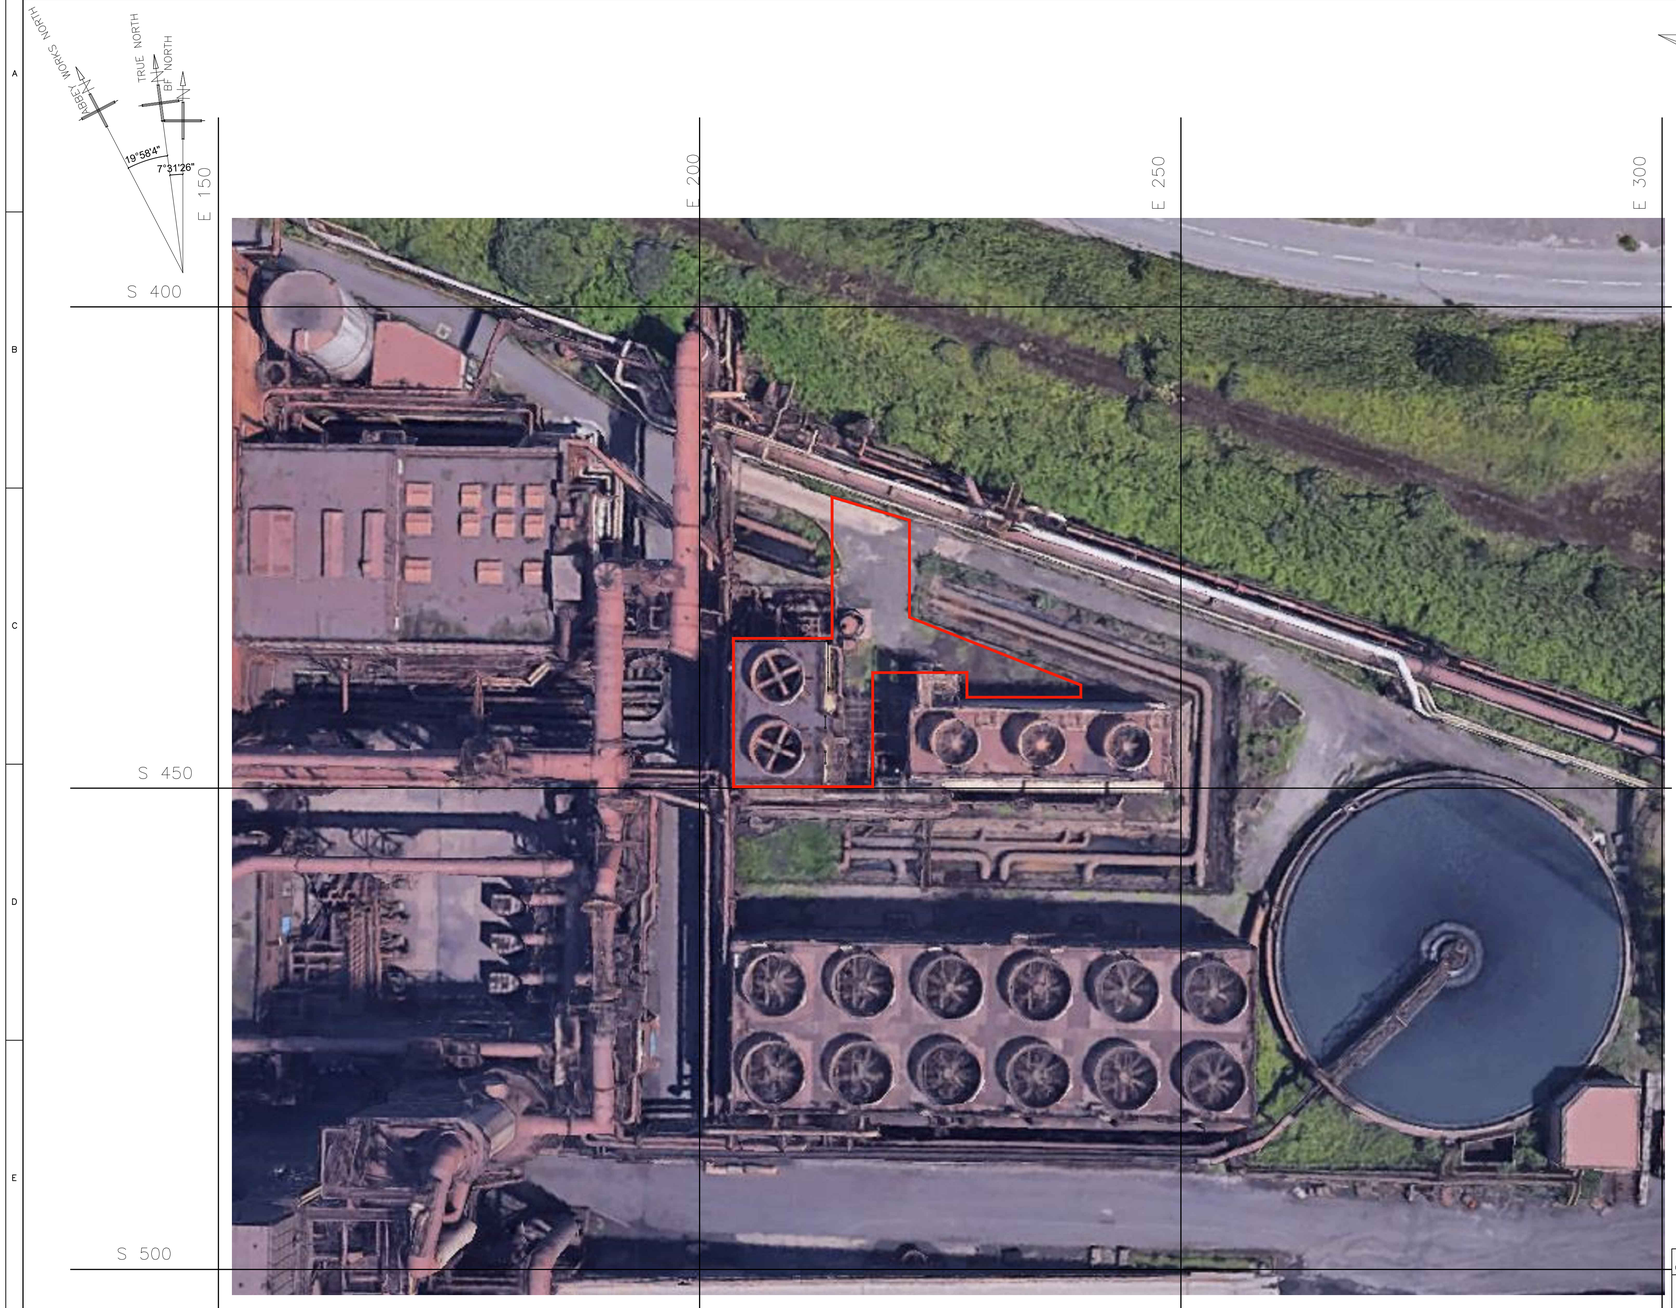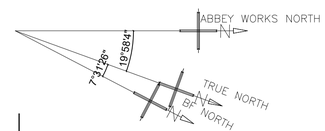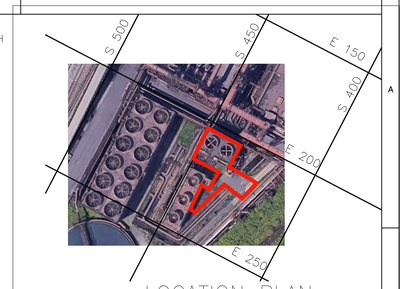


LOCATION PLAN
SCALE 1:1250

1. AREA OF DECONSTRUCTION FOR BF-4 COOLING TOWER

BASE DIMENSION OF BF-4 COOLING TOWER--
LENGTH-----15.200 M
BREADTH----11.320 M
HEIGHT ----15.660 M
VOLUME ~ 2695.00 $M^3$

NOTES:–

1. ALL COORDINATES ARE IN METERS.
2. GRID LINES ARE BASED ON BLAST FURNACE BASE LINE.

LAYOUT SHOWING APPROACH PLAN TO REACH COOLING TOWER BASIN AFTER DISMANTLING

SCALE 1:300

| No. OFF | ITEM | DRG. No. OR MATL. | ITEM | DESCRIPTION |
|---|---|---|---|---|
| | SCALE– AS NOTED | | PLANT | TATA STEEL PORT TALBOT |
| | UNIT OF MEASUREMENT M | | SECTION | BF-4 COOLING TOWER |
| | DRAWN | S MITRA 24.11.2021 | DESCRIPTION | LOCATION PLAN AND PLANNING |
| | CHECKED | M DEB/RD 24.11.2021 | | |
| | APPROVED | AKM/SB 24.11.2021 | | |

Tata Steel UK Limited
Port Talbot Works

REVISIONS

| | DRAWN | CH'D | APP'D |
|---|---|---|---|
| A | TM 03-05-2023 | MK 03-05-2023 | RD 03-05-2023 |
| B | TM 08-06-2023 REVISED AS PER CLIENT'S COMMENTS | MK 08-06-2023 | RD 08-06-2023 |
| C | TM 13-06-2023 REVISED AS PER CLIENT'S COMMENTS | MK 13-06-2023 | RD 13-06-2023 |

CONFIDENTIAL
THIS DRAWING IS THE PROPERTY OF TATA STEEL UK LIMITED AND MUST NOT BE COPIED WITHOUT WRITTEN PERMISSION. ITS CONTENTS ARE CONFIDENTIAL, MUST NOT BE DISCLOSED OUTSIDE TATA STEEL UK LIMITED WITHOUT WRITTEN PERMISSION AND ARE TO BE USED ONLY FOR THE PURPOSE FOR WHICH THE DRAWING SUPPLIED.

JOB REF :
CAD FILE :

ORIGINATING OFFICE
DRG.No. TCE.11890S-CV-3000-RC-30101 REV. C

RECEIVING OFFICE
DRG.No. REV.

A1
$TIME$ $DATE$ $FILEABBREV$