
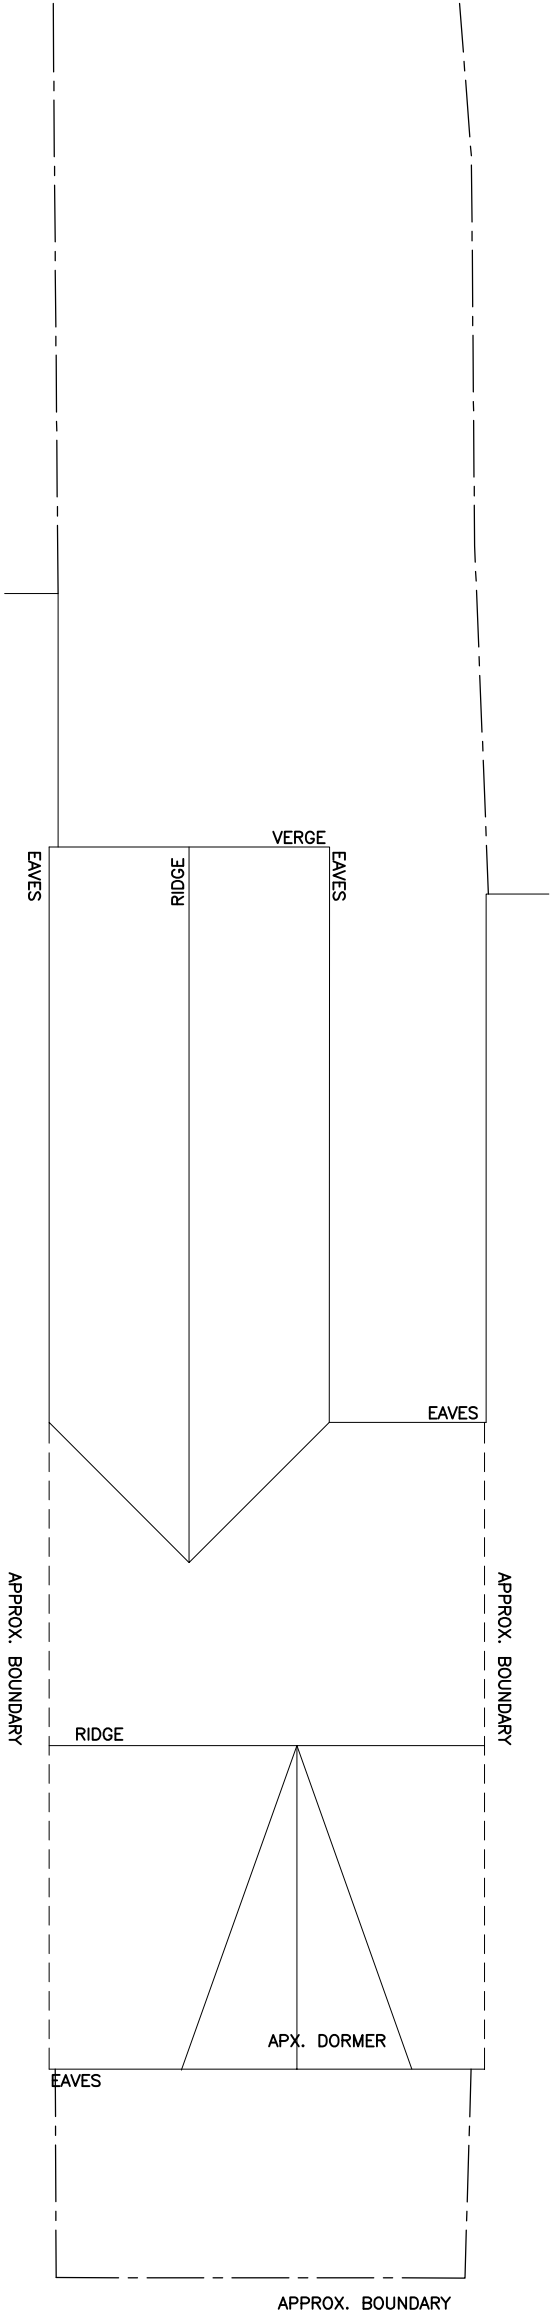


No.	NOTES
1	All dimensions in millimetres unless otherwise stated.
2	Do not scale drawings. All dimensions to be checked on site.
3	Dimensions are to be checked on site. Dimensions of existing structures are for reference only.
4	Dimensions are not to be used for construction purposes.
5	The contractor is to be sure that all dimensions are correct and to be checked on site.

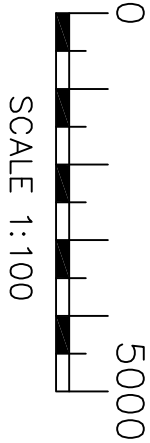

(A S E X I S T I N G)

R o o f P l a n

DRAWING NUMBER: 2334 – AL(01)03.



Atrium
Planning Consultants

MOBILE: 07505 210952
EMAIL: atriumplanning@icloud.com

DATE: JUNE. 23.

SCALE: AS SHOWN

SHEET: A-3

PROJECT DESCRIPTION:
PROPOSED CONVERSION TO FORM HMO
AT 65, CWRT SART,
NEATH, PORT TALBOT, SA11 2SR.
FOR MR P. BOSOMORTH.

SHEET TITLE:
EXISTING
AS SHOWN.

REVISIONS :
A. 05/06/23 COMPLETED. KNJ

