

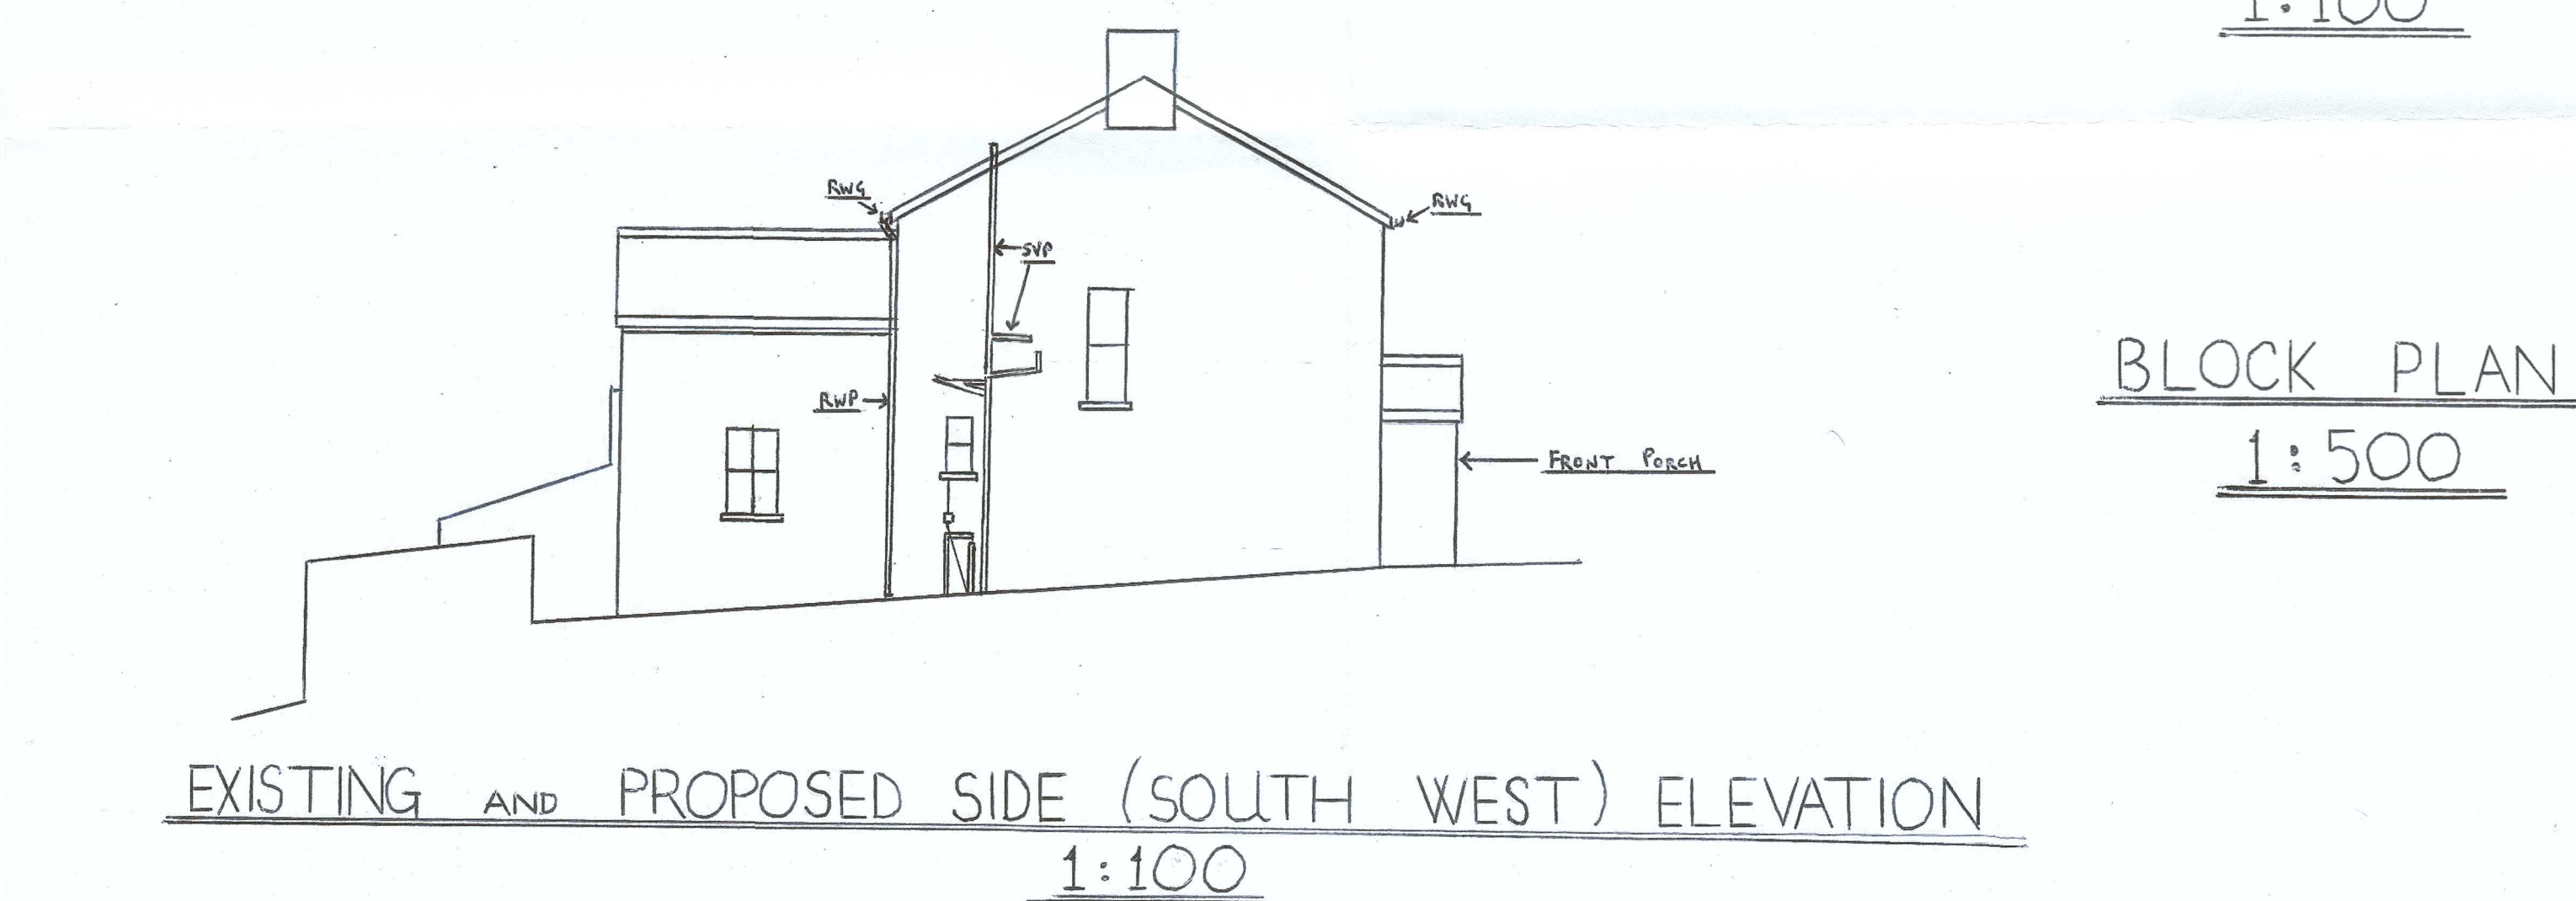
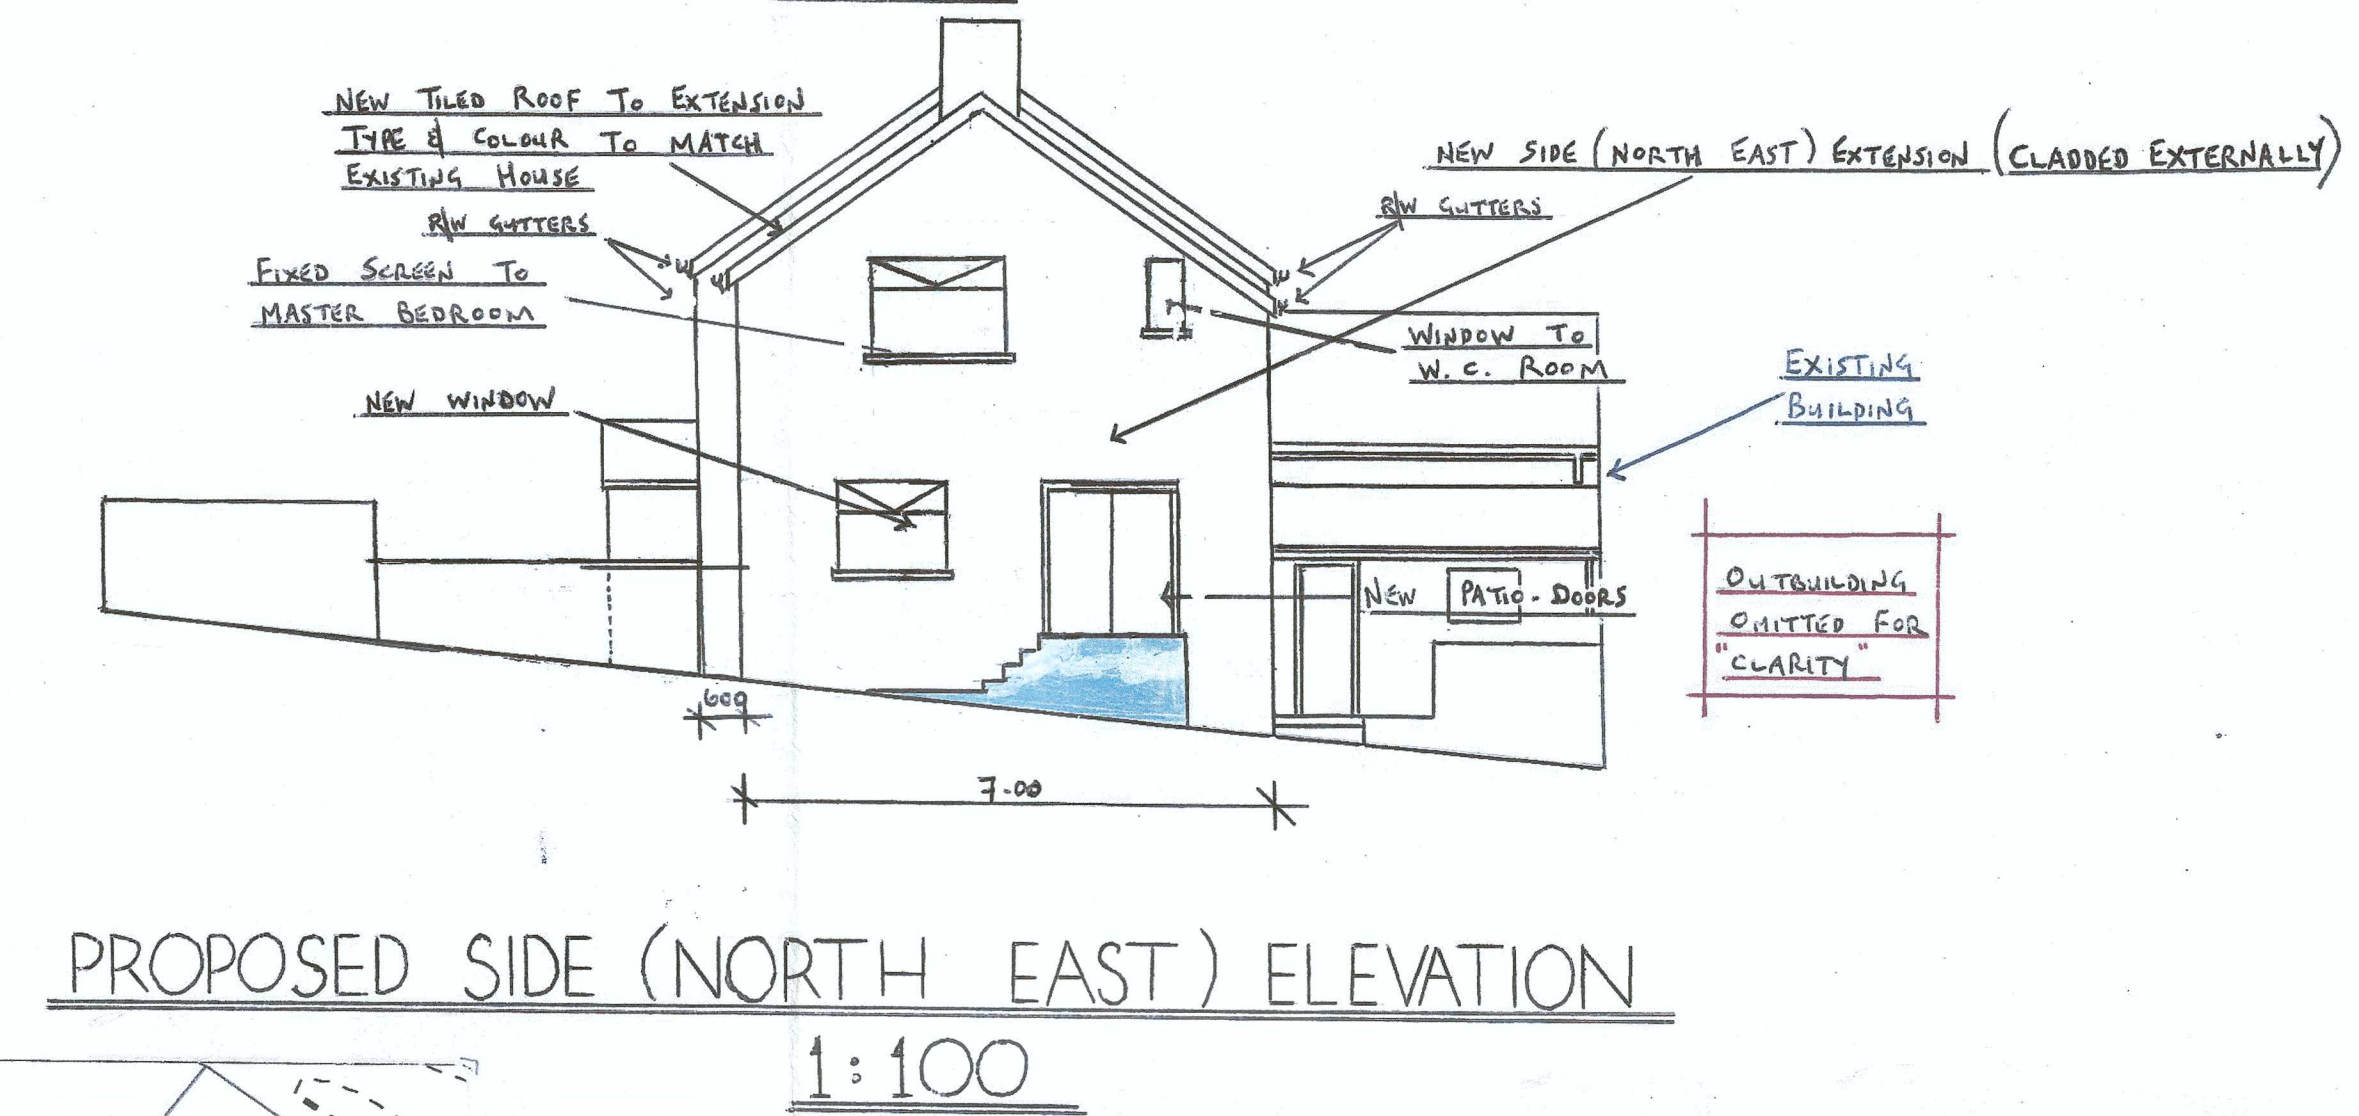
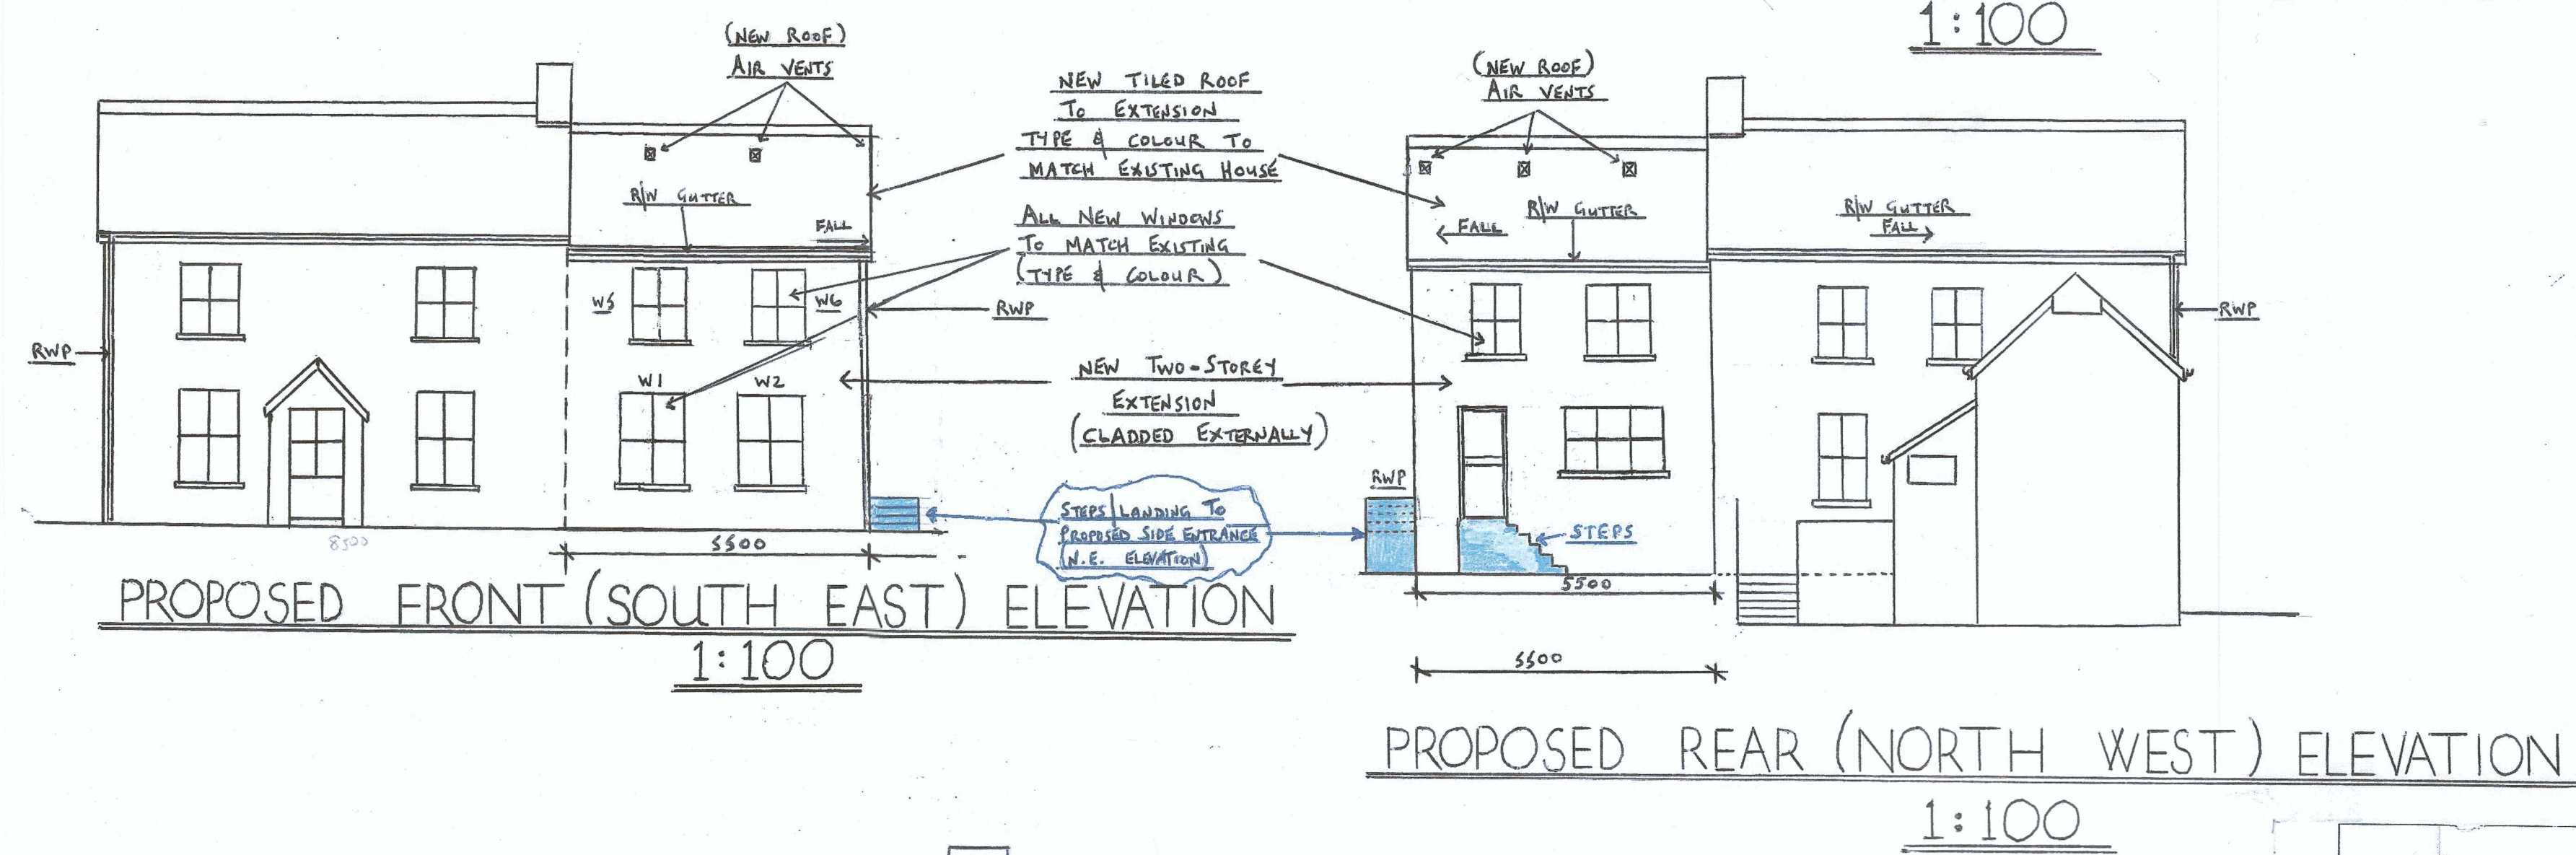


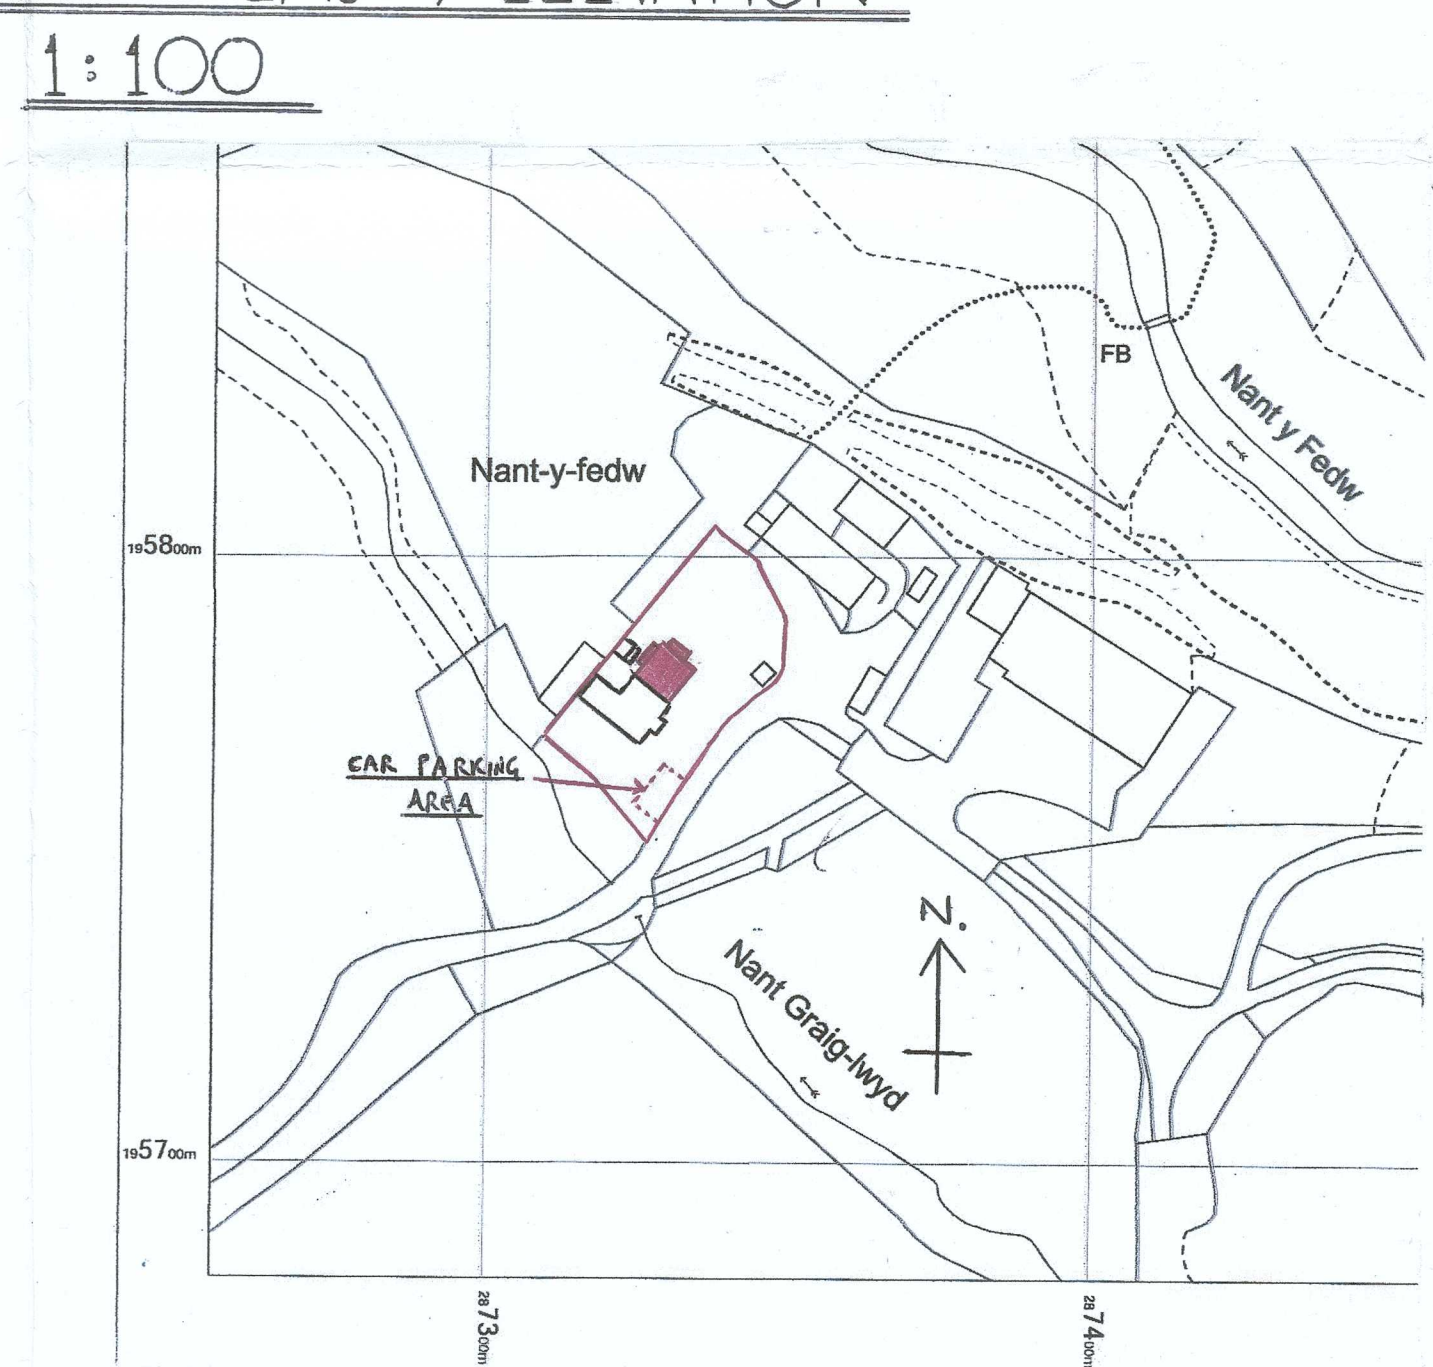

BLOCK PLAN
1:500

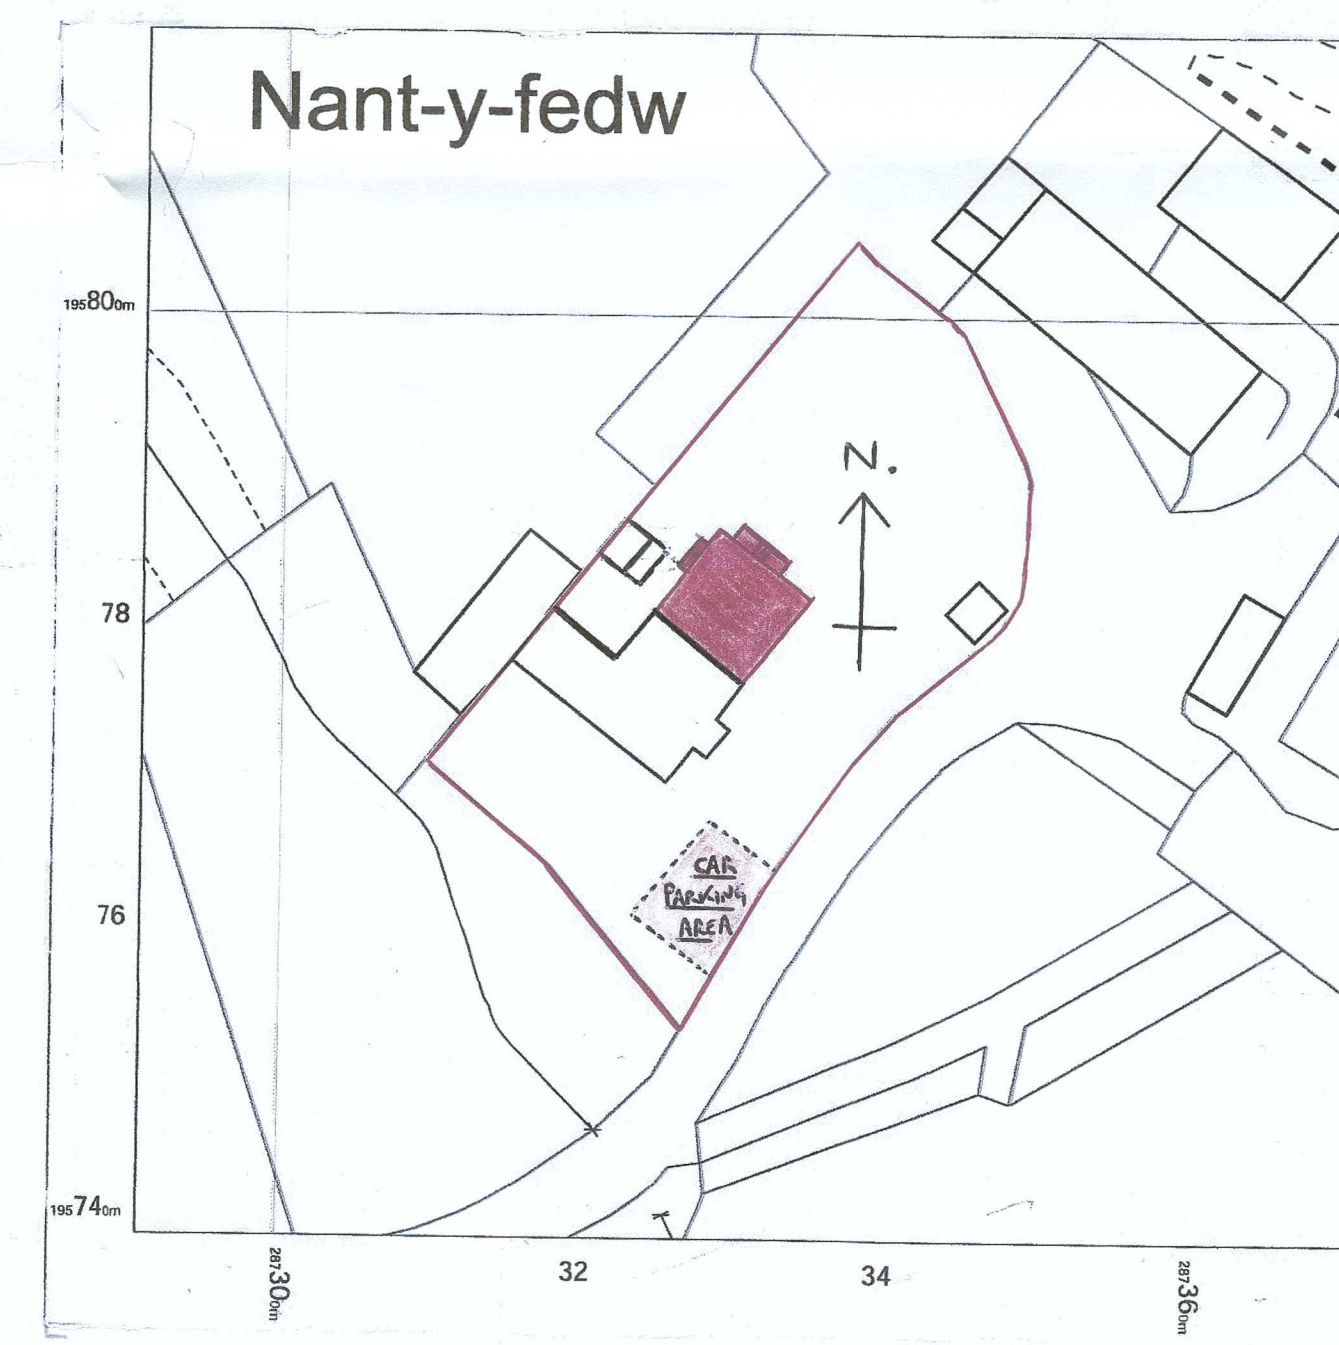

LOCATION PLAN 1:1250

PROPOSED TWO-STOREY SIDE EXTENSION (NORTH EAST SIDE) COMPRISING, GROUND FLOOR :-
 PORCH, CLOAKROOM, KITCHEN/DINING AREA, FIRST FLOOR :- ADDITIONAL BEDROOM/EN-SUITE
 FOR MR. & MRS. L. & R. HOWELLS, AT NANT-Y-FEDW FARM, EASTERN AVENUE LANE TO NANT-Y-FEDW
 CYMMER, PORT-TALBOT, SA13 3NR

SCALES : 1:100, 1:1250, 1:500