

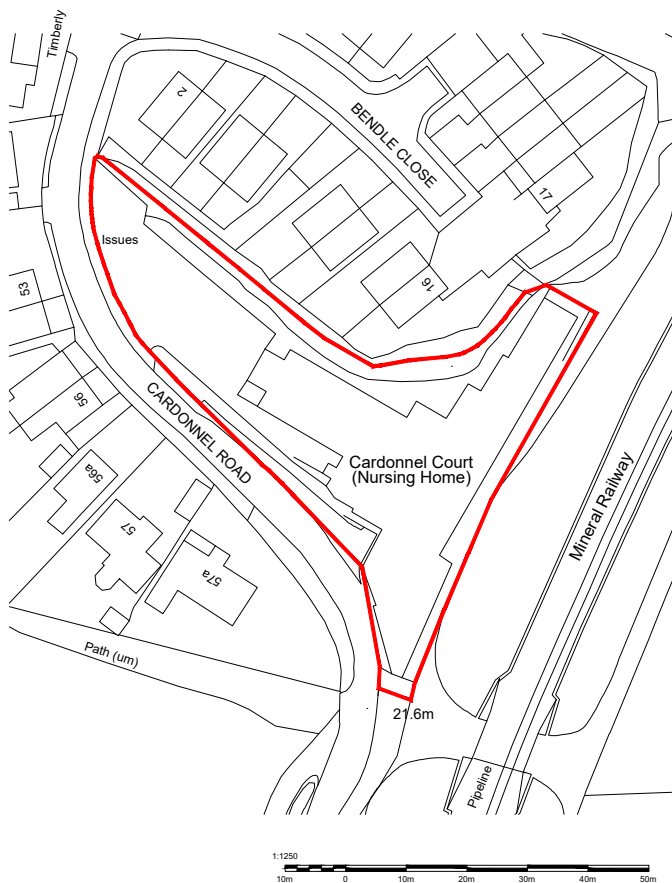


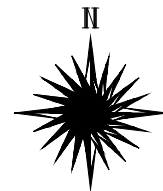

Key:

— Red Line -
Site Boundary

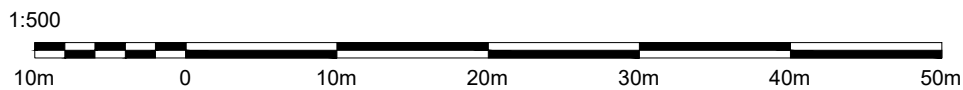

Revisions:

Rev'	Date	Init'	Description
-	230107	CH	Issued for Information
-	230510	CH	Issued for Planning



HURLEY & DAVIES

12 Axis Court,
Riverside Business Park
Swansea, SA7 0AJ
TEL : 01792 791100
FAX : 01792 641110

contactus@hurleyanddavies.co.uk
www.hurleyanddavies.co.uk

206 High Street,
Blackwood, Caerphilly,
NP12 1AJ
TEL : 01495 225281

DRAWING STATUS.
Planning

Drawing No.
HD4542-AR-01-00-105

Rev.
-

Client: Rhodos Properties

Project: Land at Cardonnel Road, Skewen. SA10 6BS

Title: Site Location Plan

Scale: 1:1250 @ A4

Date: Dec 22

Drawn: CH

Checked: LH

Approved: LH

This drawing must not be scaled, figured dimensions and levels should be used. Any inaccuracies must be notified to the Contract Administrator.

THIS DRAWING IS COPYRIGHT