


100mm


50mm

10mm

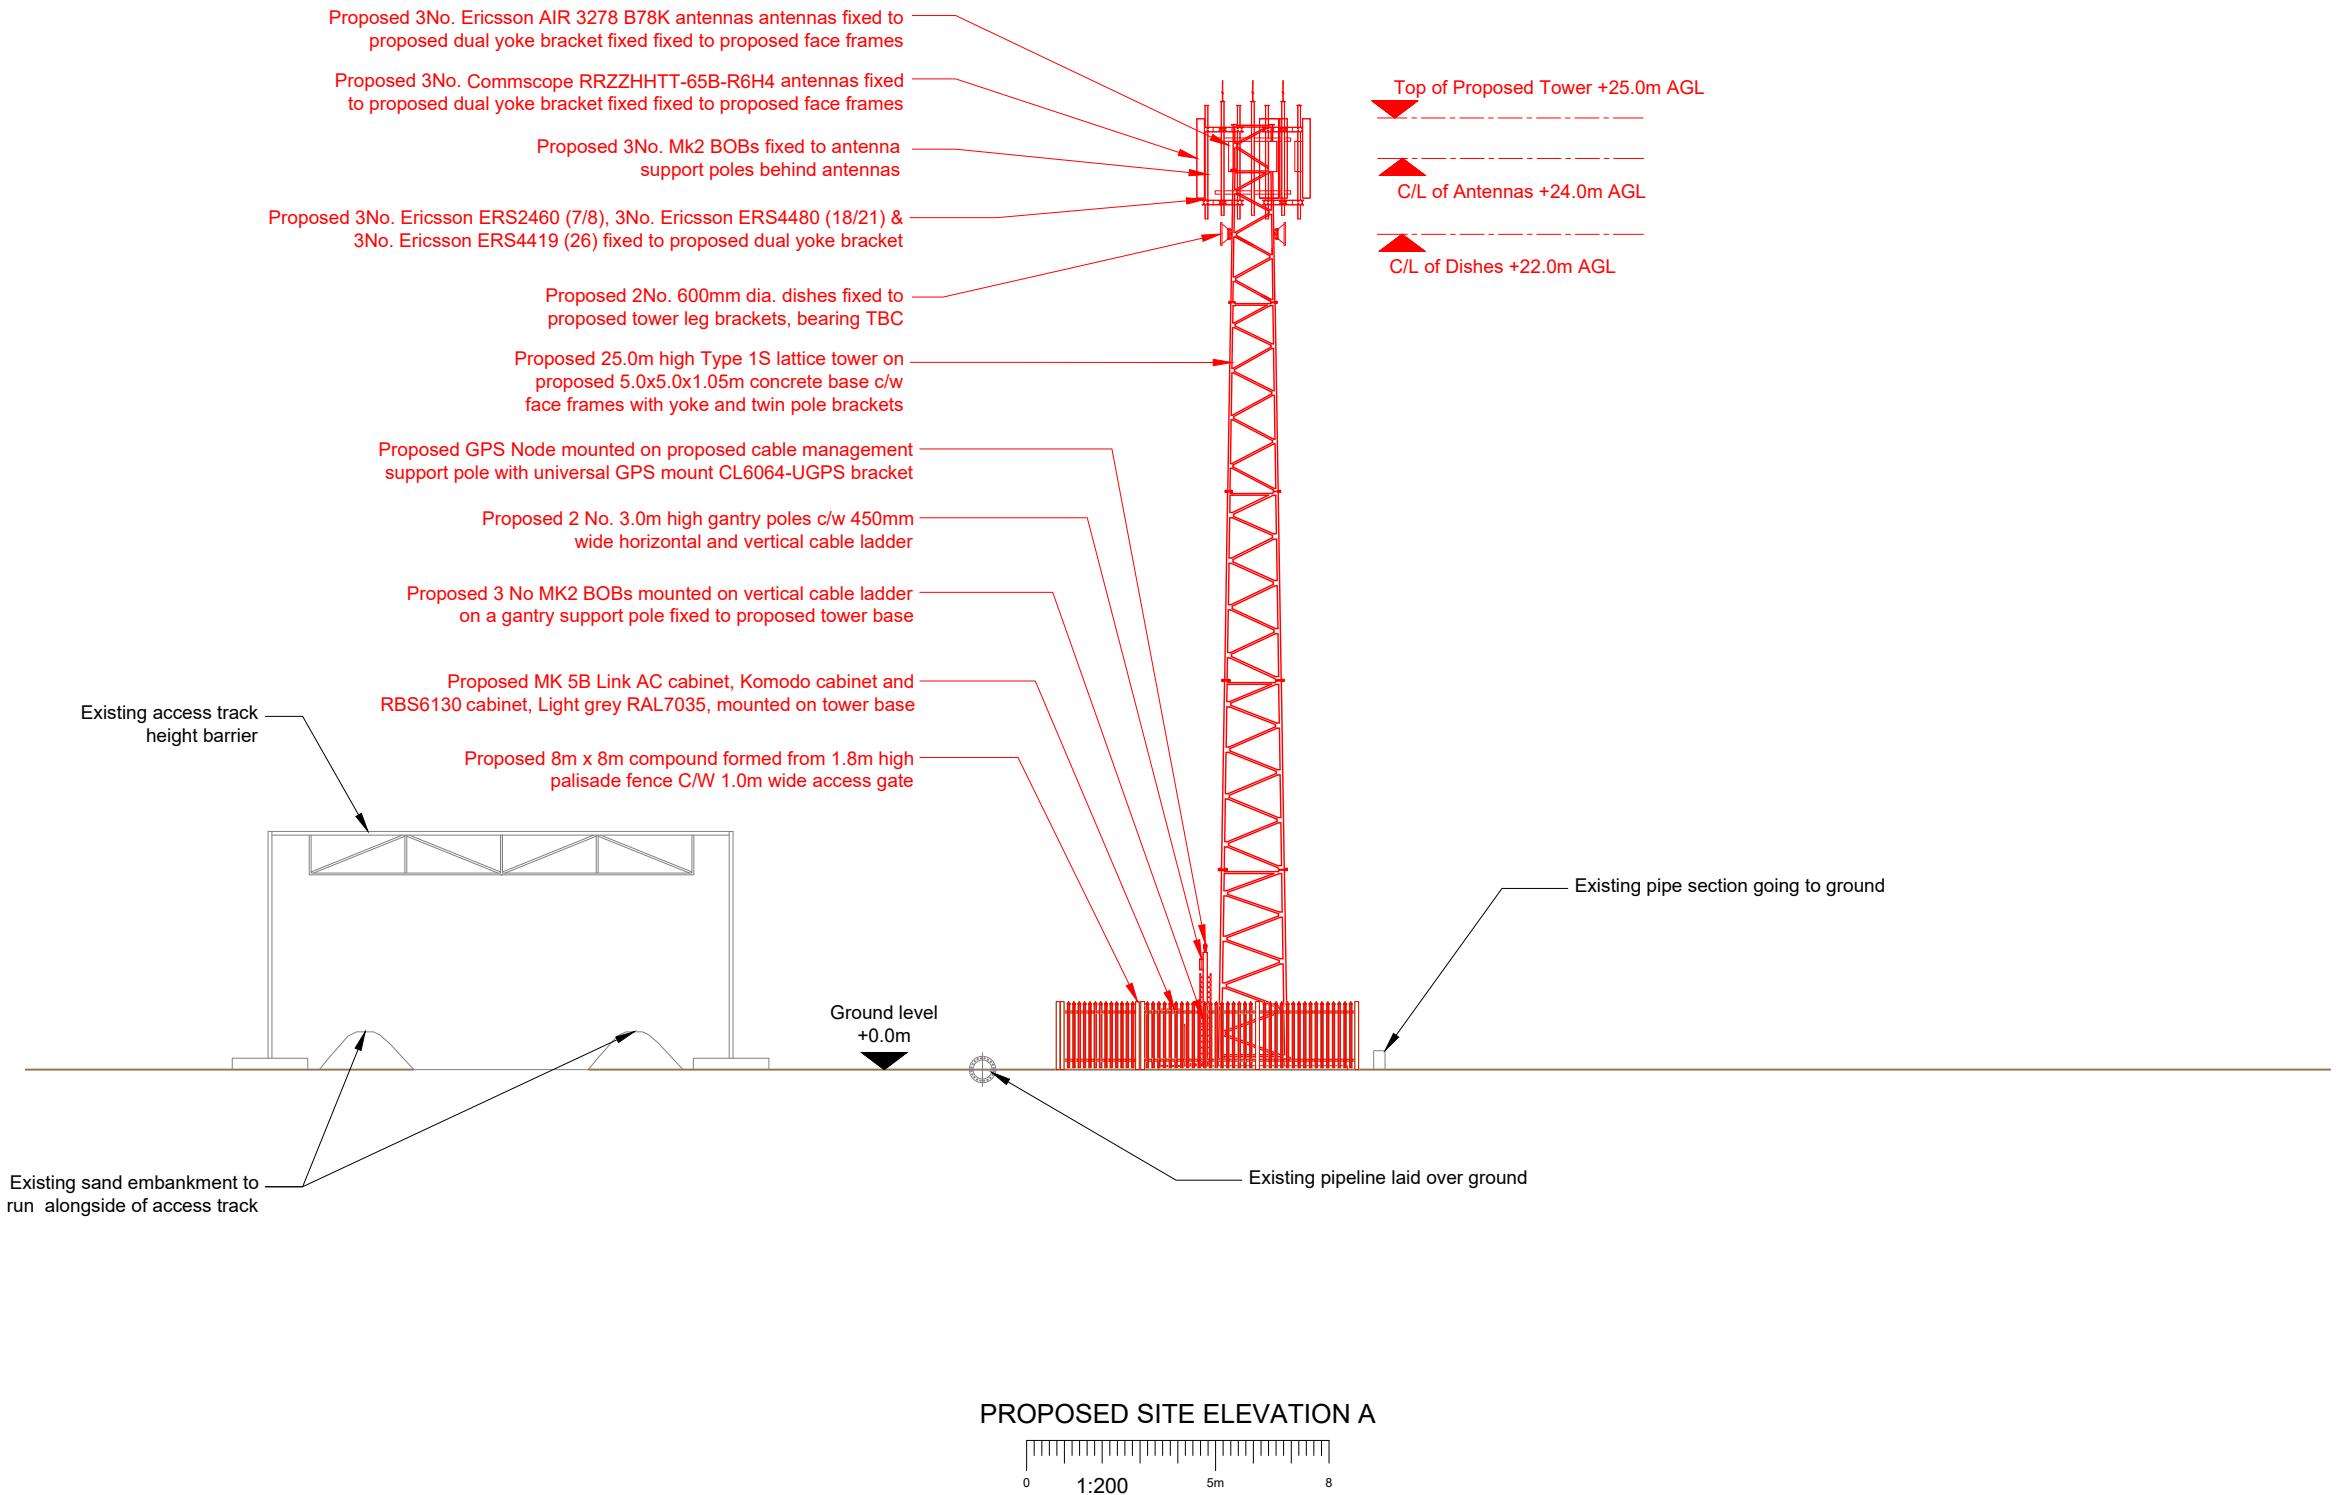

- NOTES:
- ALL DIMENSIONS IN MM UNLESS OTHERWISE NOTED.

Master:	MBNL / EE / H3G:	Project:	Purpose of Issue:	Issue:
M002	EE	EE NTQ	Planning	B
Date:	31/05/2023	Revision / Upgrade Description:		
Drawn:	APS	RRUs updated		
Checked:	D Holmes			
Approved:	D Palmer			
Master:	MBNL / EE / H3G:	Project:	Purpose of Issue:	Issue:
M001	EE	EE NTQ	Planning	A
Date:	18/05/2023	Revision / Upgrade Description:		
Drawn:	APS	First Issue		
Checked:	R Nicoll			
Approved:	D Palmer			

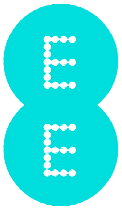

EE Limited
1 Braham Street
London
United Kingdom
E1 8EE



Site Name:
PORT TALBOT DOCK GF

Site ID:
1639086

Address:
**PORT TALBOT DOCK
PUCKNEY HOUSE
PORT TALBOT,
NEATH PORT TALBOT
SA12 6BP**

Title:
250 PROPOSED SITE ELEVATION A

Project:
EE NTQ

Purpose of Issue:
PLANNING

EE Cell ID: 93782	MBNL Cell ID: NPT067	3UK Cell ID: N/A
-----------------------------	--------------------------------	----------------------------

Master Drawing No: 1639086_NPT067_93782_N/A_M001	Issue: B
--	--------------------