


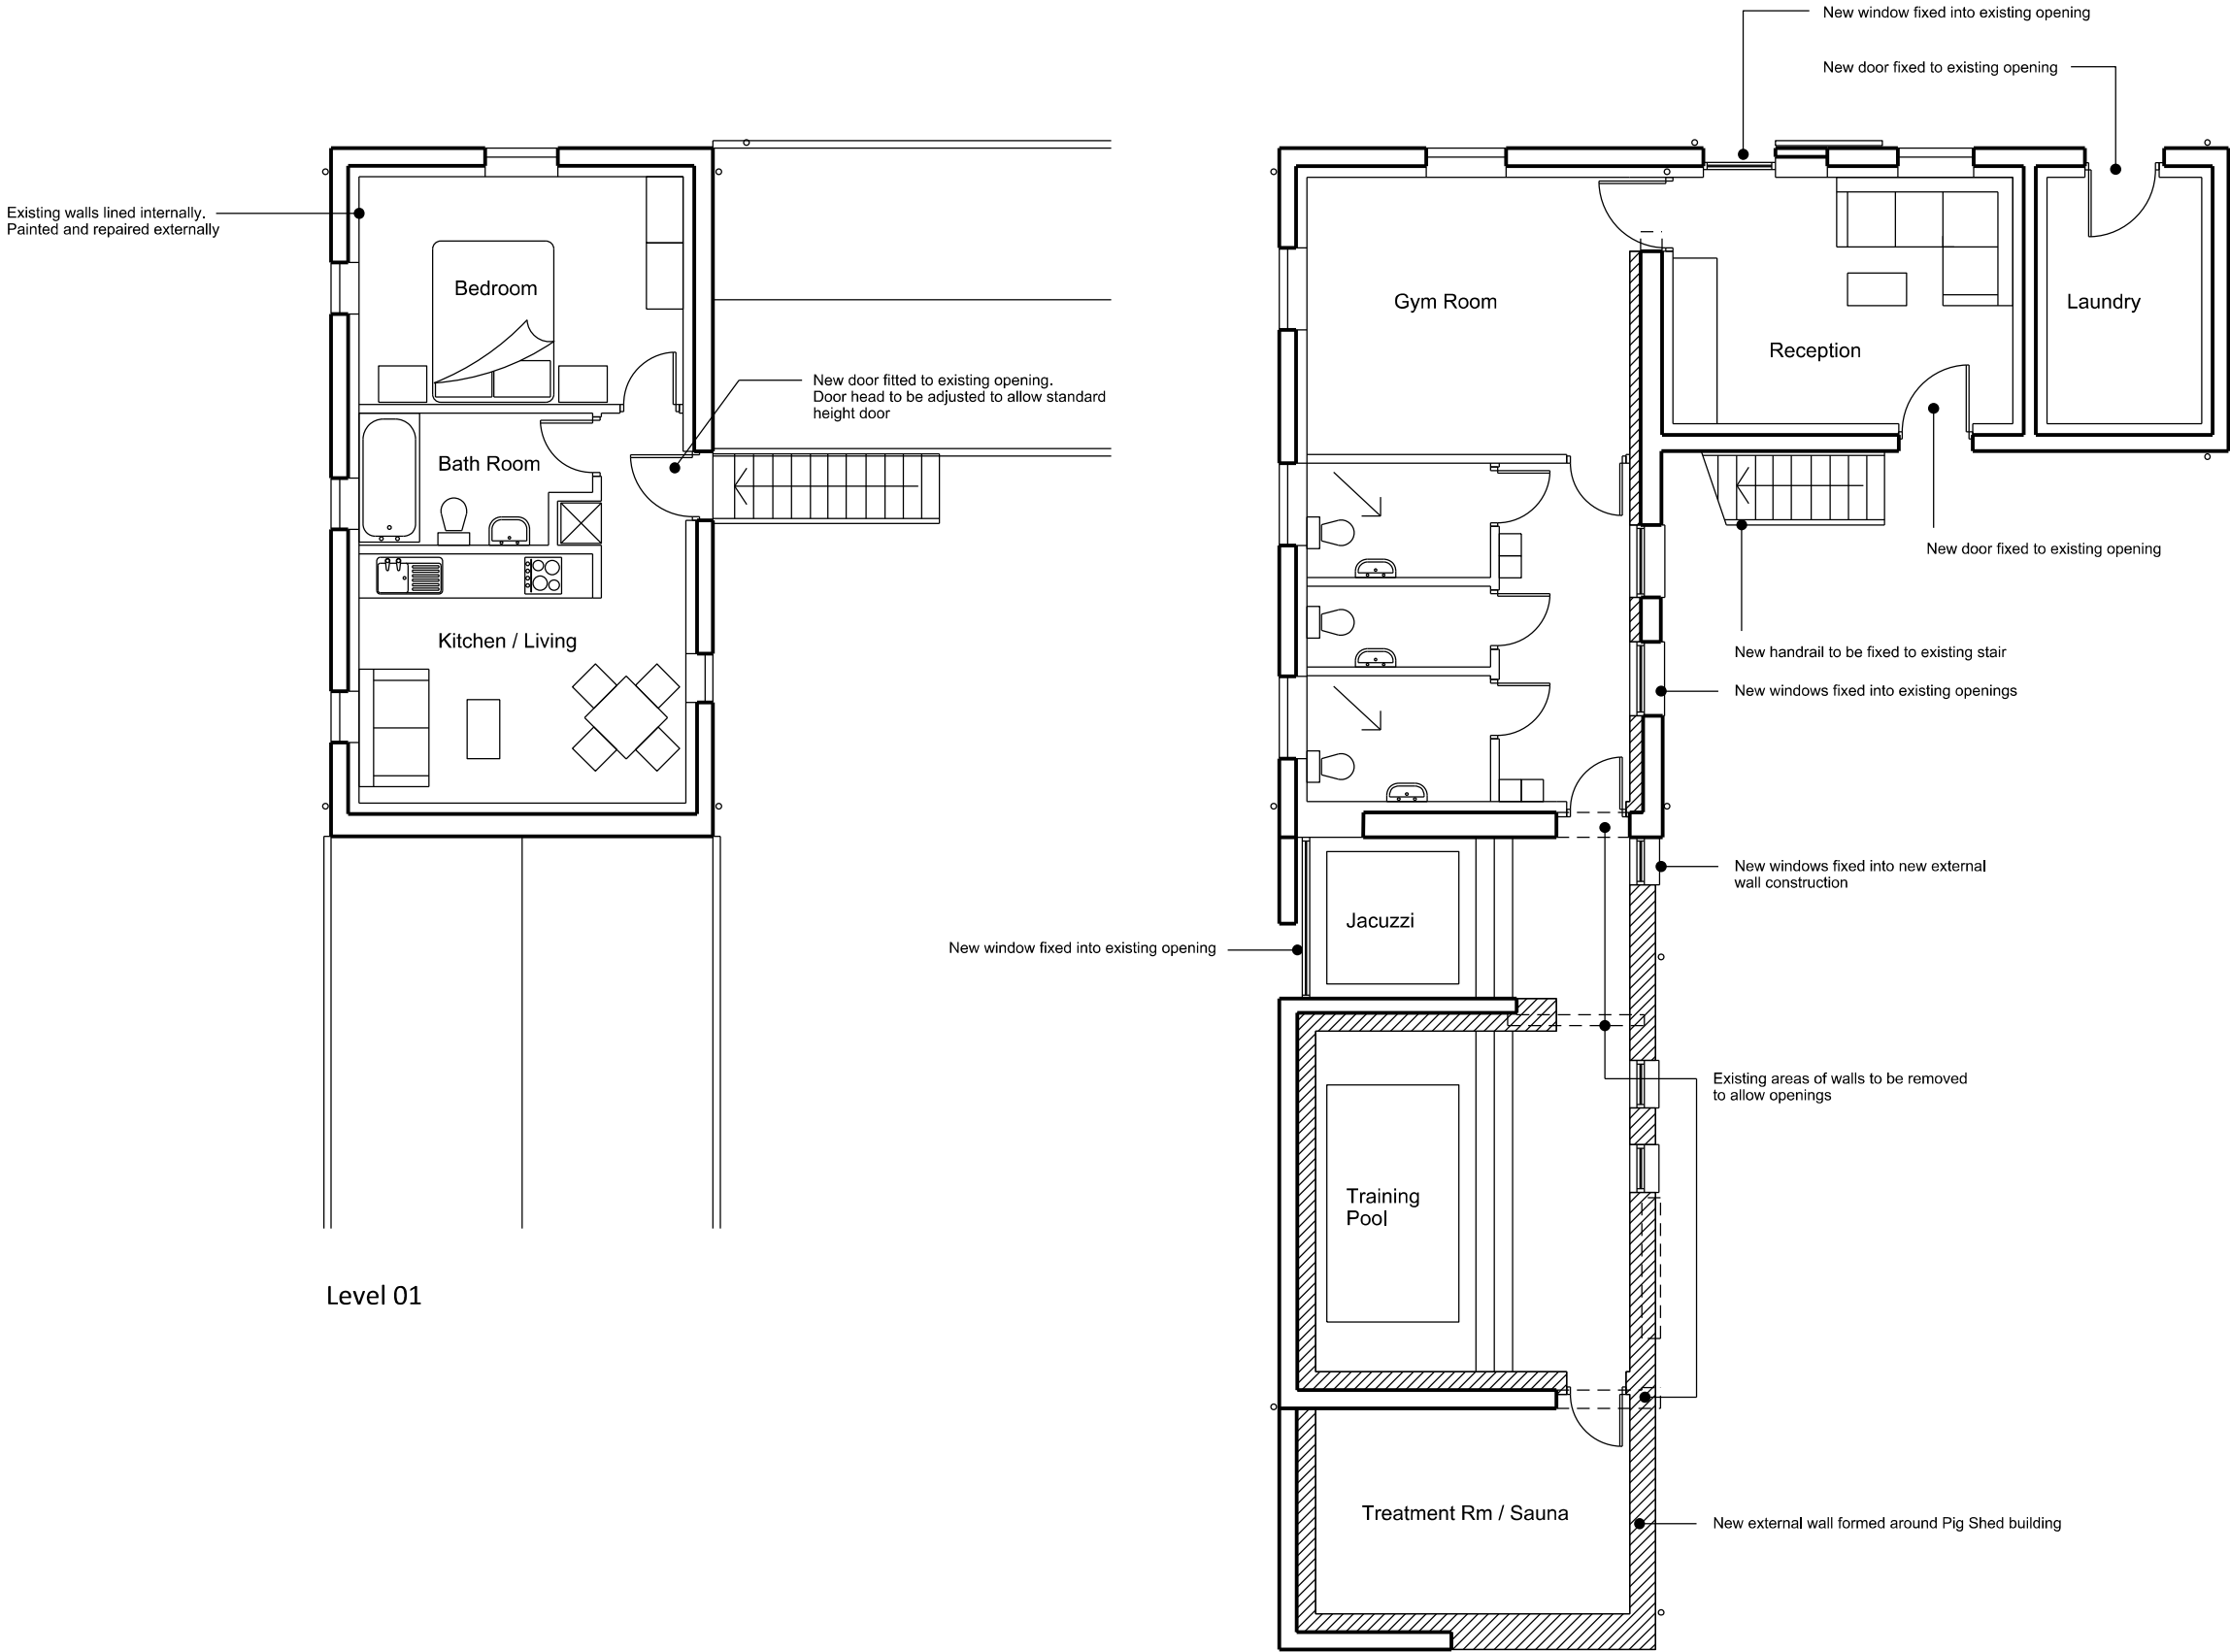

Notes:

© Rio Architects Ltd.

This drawing is copyright and must not be reproduced or disclosed to third parties without the prior written consent of Rio Architects Ltd.

This drawing is to be read in conjunction with all other relevant project drawings, specifications and schedules prepared by Rio Architects Ltd and any other relevant consultants, specialists or subcontractors.

CDM notes are provided to assist the contractor in managing residual hazards identified during the design stage. Any such notes do not relieve the contractor of their duties under all relevant CDM Regulations.

01000				
0				
10				
20 m				
Rev	Description			Date

STATUS:		PRE APPLICATION	
SUITABILITY NUMBER KEY:			
WIP		DOCUMENTATION - SIGN-OFF	
S0 - Work in Progress*		A - Fit for construction	
SHARED		B - Fit for construction, with comments	
S1 - Fit for co-ordination**		ARCHIVE	
S2 - Fit for information		AB - As Built	
S3 - Fit for internal review and comment		FC - Final Construction	
S4 - Fit for construction approval			
DOCUMENTATION			
D1 - Fit for costing		* For internal pre-issue usage only.	
D2 - Fit for tender		** For model file usage only.	
D3 - Fit for contractor design			
D4 - Fit for manufacture/ procurement			

studio@rioarchitects.com
www.rioarchitects.com
@rioarchitects

Rio Cardiff
21a Allensbank Road
Cardiff CF14 3PN
+44 (0)29 2025 0066

Rio London
19 21 Hatton Garden
London EC1N 8BA
+44 (0)20 3691 7565

Swansea Valley
Holiday Cottage

PROJECT TITLE :
Plas Farm Building
Regeneration and
Conversion

DRAWING TITLE :
Building 1
Proposed GA Plans

DRAWN BY : AB		CHECKED BY :		APPROVED BY : AB		
JOB NO : 0274		SCALE :		1 : 50 @ A1		
SUITABILITY :				S2		
DATE : 14/05/2020		REVISION:		-		
PROJECT	ORIGIN.	VOLUME	LEVEL	TYPE	DISCIP.	NUMBER
0274	RIO	01	XX	DR	A	01100