

01 E01 Bevin Avenue Elevation
1 : 100




DESIGN CHANGES

A. LOUVRED ENCLOSURE REMOVED FROM LINK BLOCK AND AIR SOURCE HEAT PUMP UNITS RE-LOCATED ONTO GROUND FLOOR, TO REAR PARKING COURTYARD


B. LOUVRED ENCLOSURE HEIGHT REDUCED TO APPROX 1M OVER PORCH ENTRANCE AND MADE WIDER TO MATCH PORCH WIDTH

Revisions		
A	17.05.21	Block 5 & 6 amended
B	02.08.21	Minor changes
C	22.09.21	NMA submission
D	05.10.21	Bin store to block 6 amended
E	01.12.21	Materials added to elevations
F	15.12.21	Planning design changes annotated
G	11.01.22	Colour added to elevations
H	10.05.22	Materials updated
I	13.06.23	Air source enclosures amended


02 E05 Block 2 Open Public Space Elevation
1 : 100

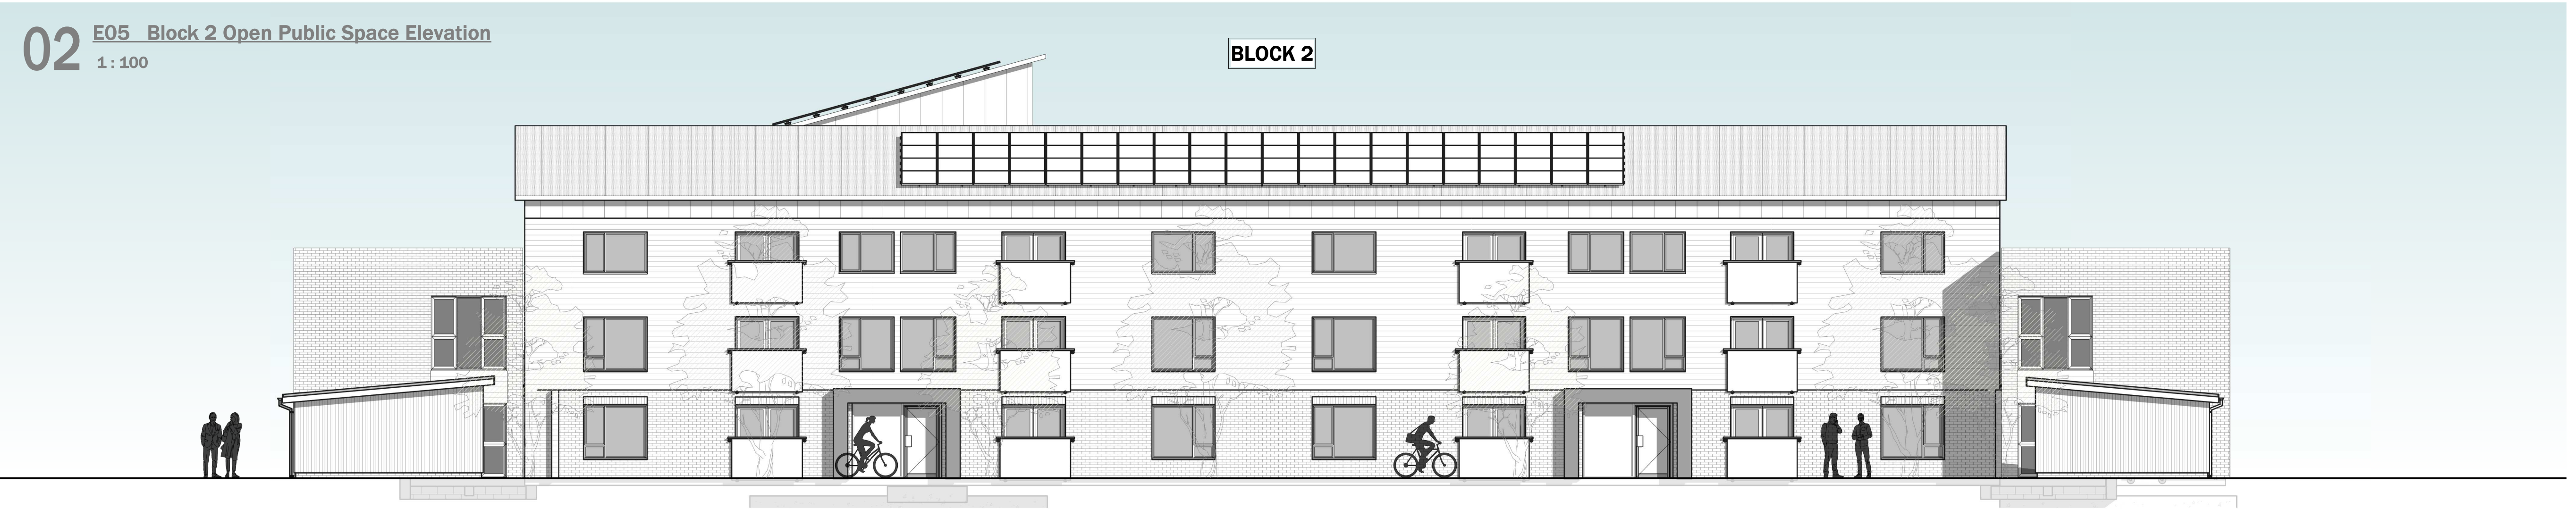

03 E03 Moorland Road Elevation
1 : 100

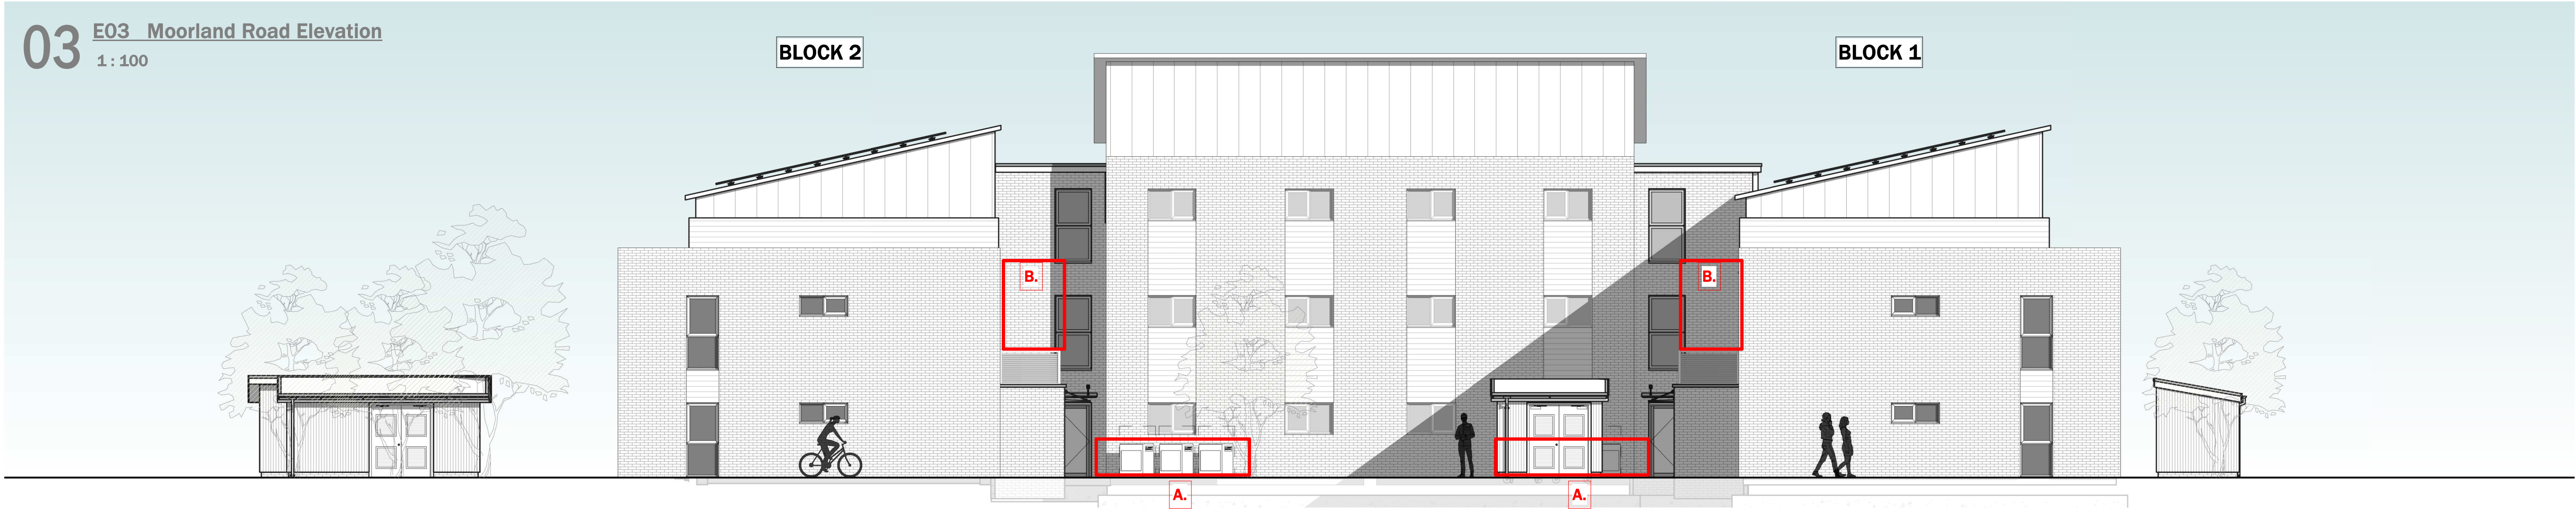

04 E04 Dalton Road Elevation
1 : 100

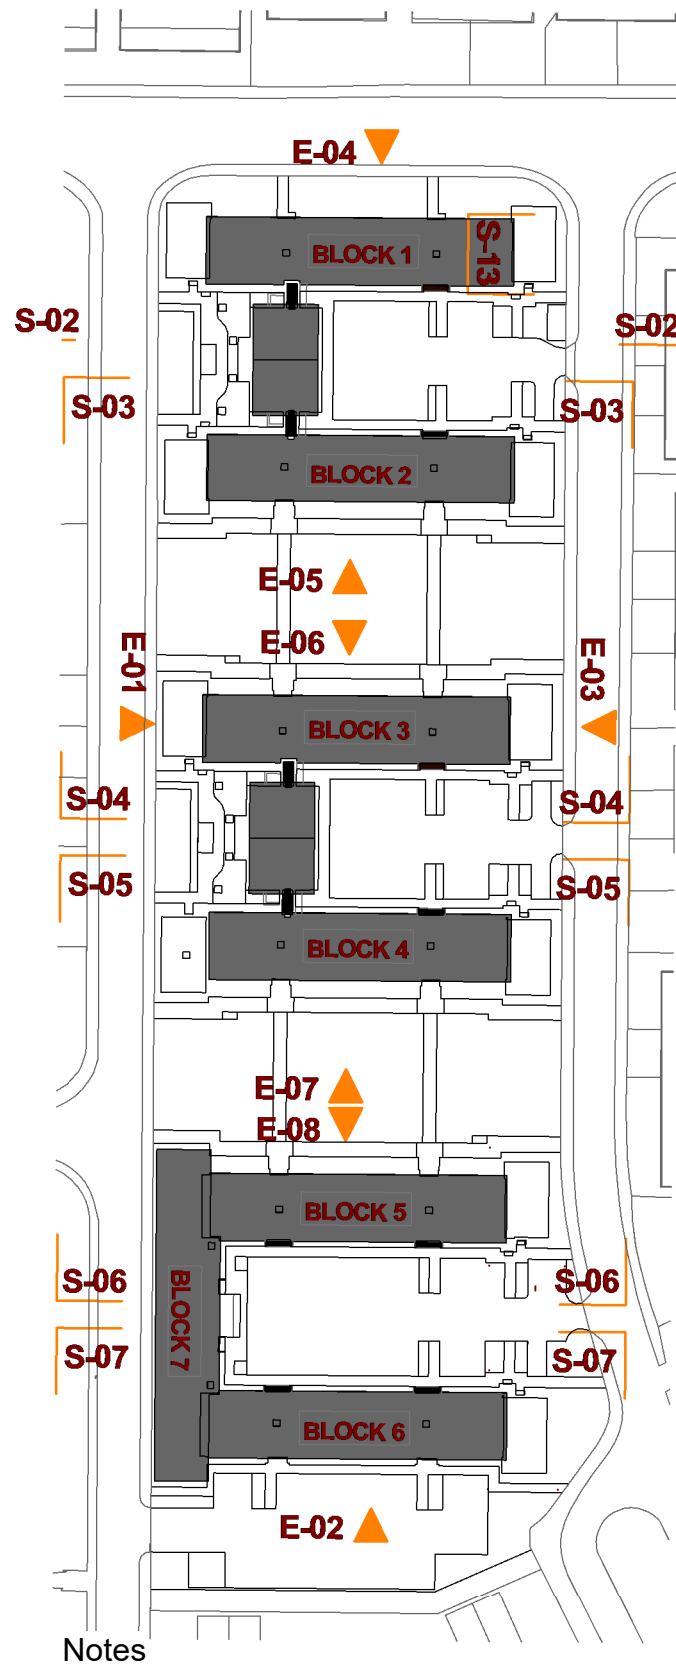

Notes

Do not scale from this drawing. Use figured dimensions only, which are displayed in millimeters unless stated otherwise. The contractor is requested to check all dimensions before work is put in hand. Any discrepancies within the drawing should be reported prior to commencement of works.

Copyright of this drawing belongs solely to CMKA Ltd. This drawing must only be used for the purpose for which it is supplied and its contents must not be reproduced for any purpose without written permission.

**CHAMBERLAIN
MOSS
KING**
architecture

97a Glebe Street | Penarth
Vale of Glamorgan | CF64 1EE
T. 02920 306400
www.chamberlainmossking.co.uk

Project	COUNTY FLATS, SANDFIELDS
Project number	N297/2
Client	HALE CONSTRUCTION LTD
Title	BLOCK 01/02 ELEVATIONS 1/2
Drawing number	A011A
Scale	1 : 100 at A1
Revision	I
Status	INFORMATION
Drawn	PC
Date	30.11.21