



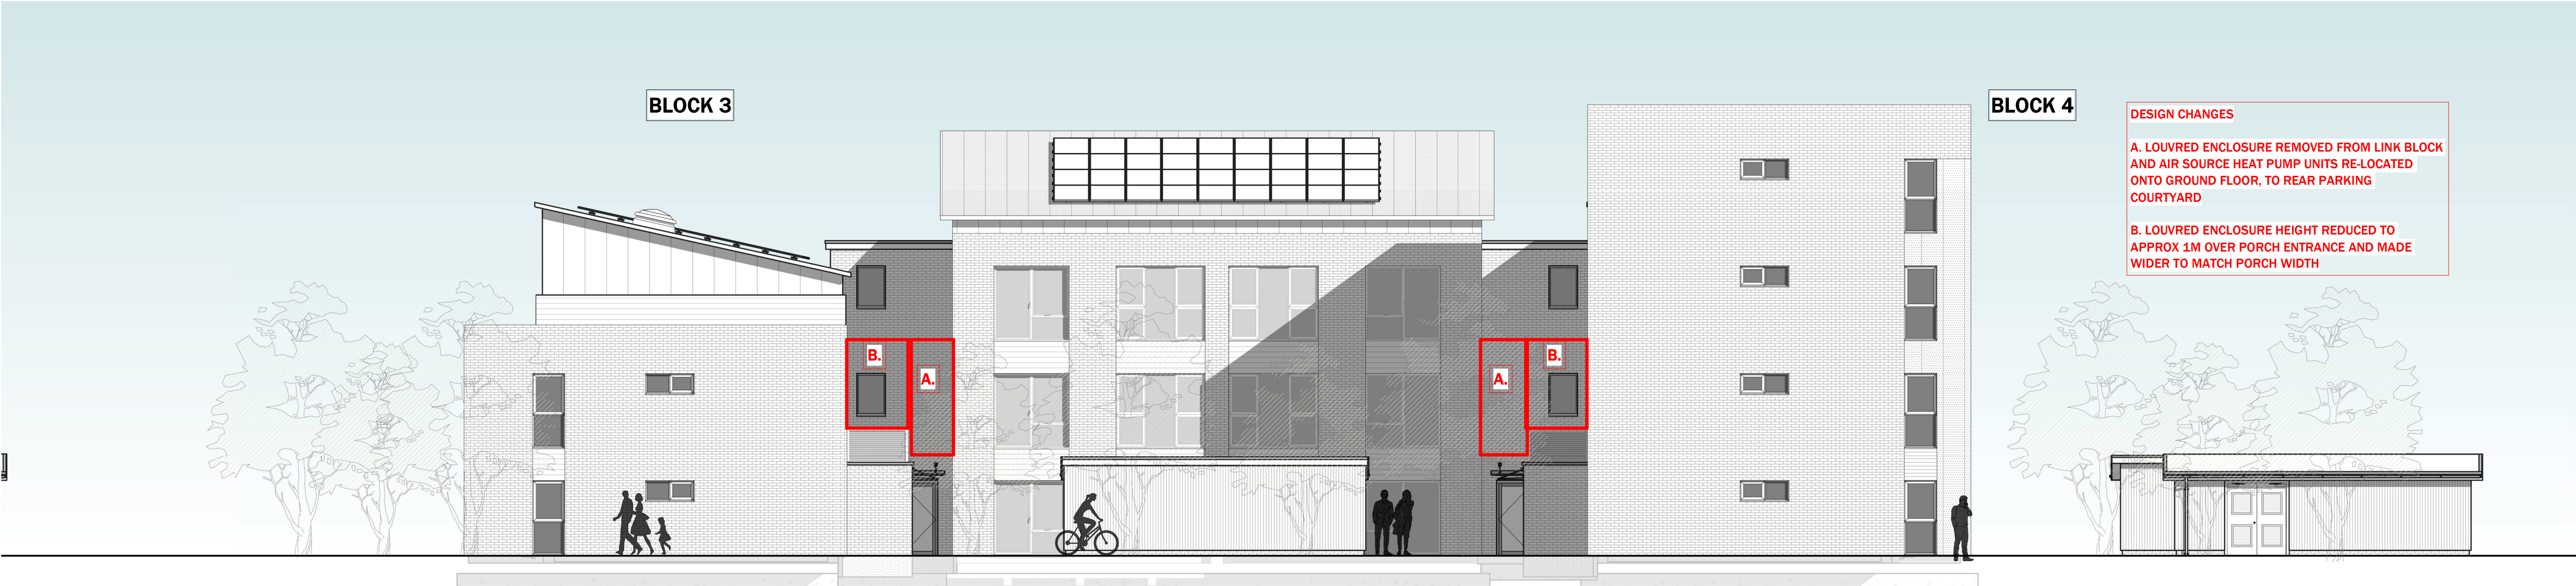

01 **E01 - Bevin Avenue Elevation**
1 : 100

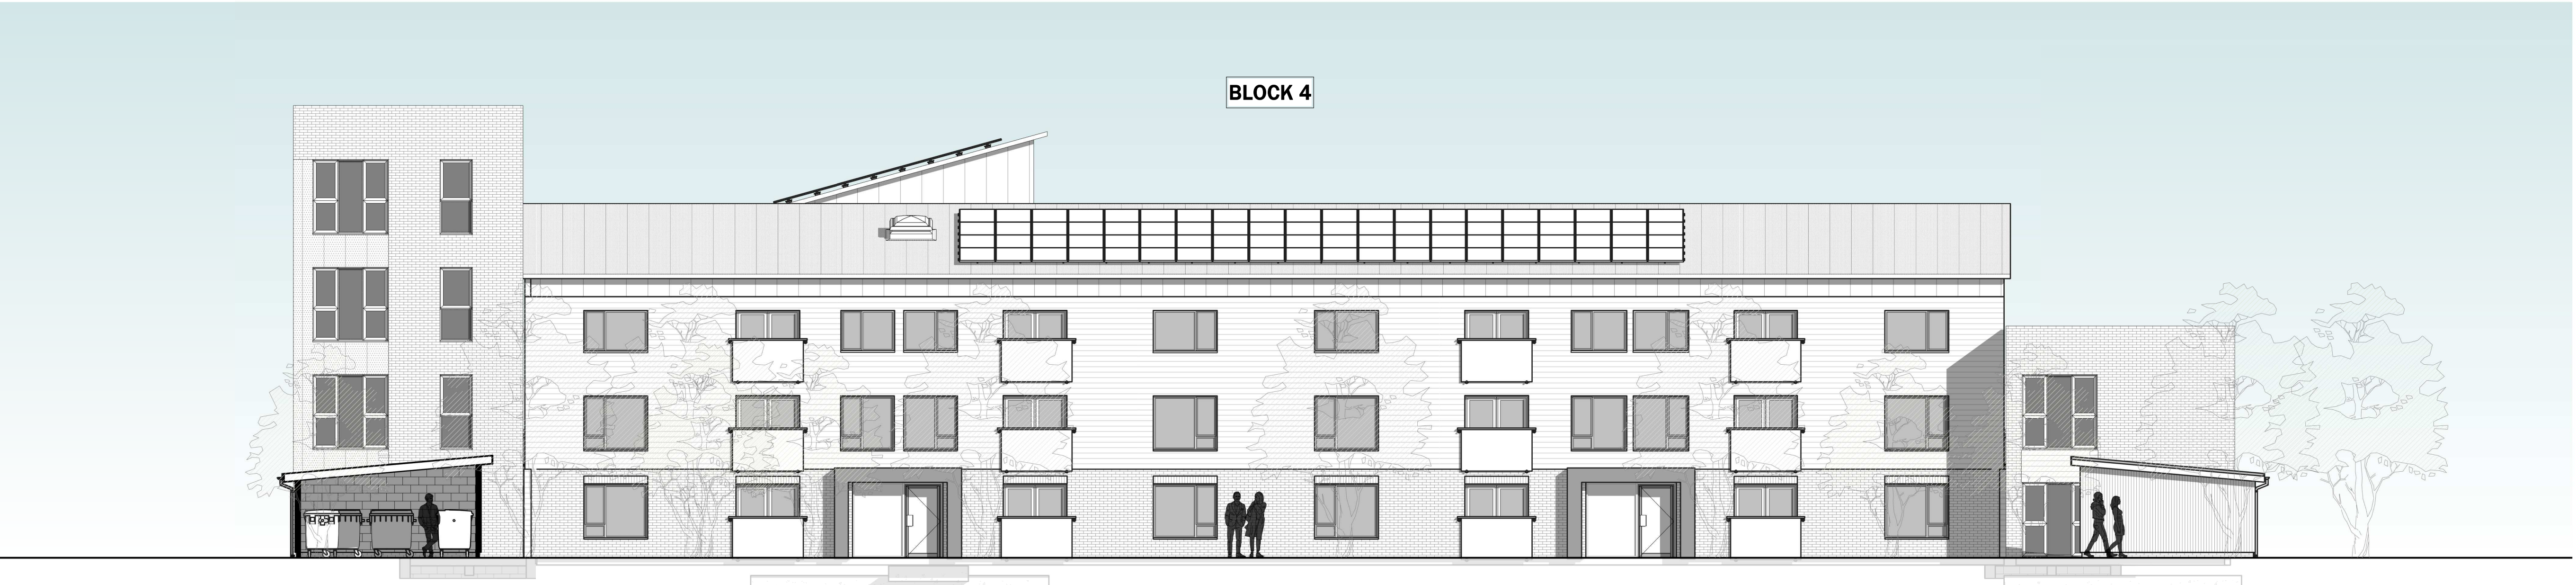


02 **E07 - Block 4 Open Public Space Elevation**
1 : 100



03 **E03 - Moorland Road Elevation**
1 : 100

Revisions

A	17.05.21	Block 5 & 6 amended
B	02.08.21	Minor changes
C	22.09.21	NMA submission
D	05.10.21	Bin store to block 6 amended
E	01.12.21	Materials added to elevations
F	15.12.21	Planning design changes annotated
G	11.01.22	Colour added to elevations
H	10.05.22	Materials updated
I	13.06.23	Air source enclosures amended

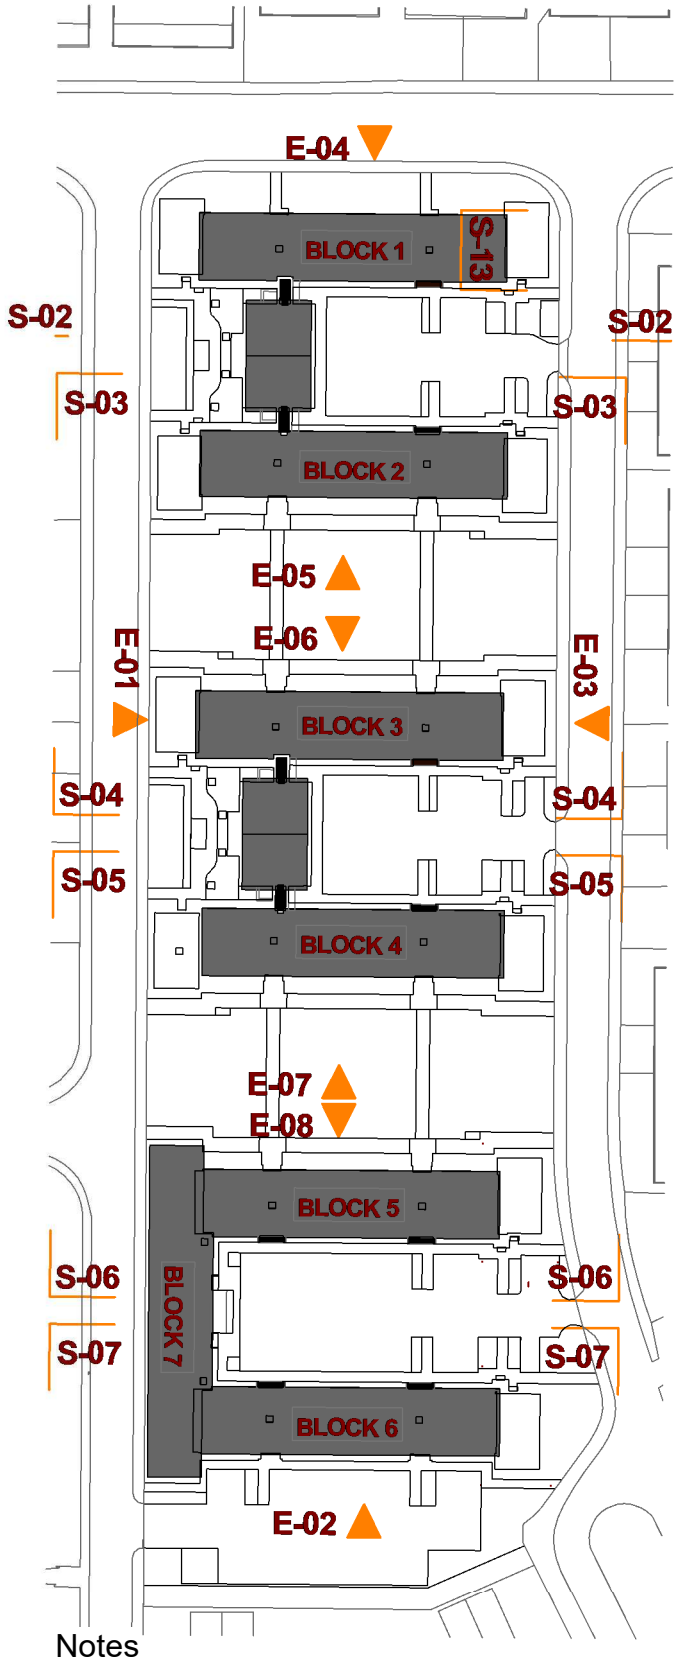

Notes

Do not scale from this drawing. Use figured dimensions only, which are displayed in millimeters unless stated otherwise. The contractor is requested to check all dimensions before work is put in hand. Any discrepancies within the drawing should be reported prior to commencement of works.

Copyright of this drawing belongs solely to CMKA Ltd. This drawing must only be used for the purpose for which it is supplied and its contents must not be reproduced for any purpose without written permission.

**CHAMBERLAIN
MOSS
KING**
architecture

97a Glebe Street | Penarth
Vale of Glamorgan | CF64 1EE

T. 02920 306400
www.chamberlainmossking.co.uk

Project **COUNTY FLATS,
SANDFIELDS**

Project number **N297/2**

Client **HALE CONSTRUCTION LTD**

Title **BLOCK 03/04 ELEVATIONS 1/2**

Drawing number **A013A**

Scale **1 : 100 at A1**

Revision **I**

Status **INFORMATION**

Drawn **PC**

Date **23.05.23**