

01 E01 Bevin Avenue Elevation
1 : 100





DESIGN CHANGES

C. SIDE LOUVRES TO AIR SOURCE HEAT PUMP ENCLOSURE REMOVED AND REPLACED WITH 1100MM VERTICAL RAILINGS TO PROVIDE MANUFACTURERS AIR FLOW REQUIREMENTS

Revisions		
A	17.05.21	Block 5 & 6 amended
B	02.08.21	Minor changes
C	22.09.21	NMA submission
D	05.10.21	Bin store to block 6 amended
E	01.12.21	Materials added to elevations
F	15.12.21	Planning design changes annotated
G	11.01.22	Colour added to elevations
H	10.05.22	Materials updated
I	19.05.22	Window transome introduced to large lass pane due to weight
J	13.06.23	Air source enclosures amended

02 E07 Block 6 Car Park Elevation
1 : 100

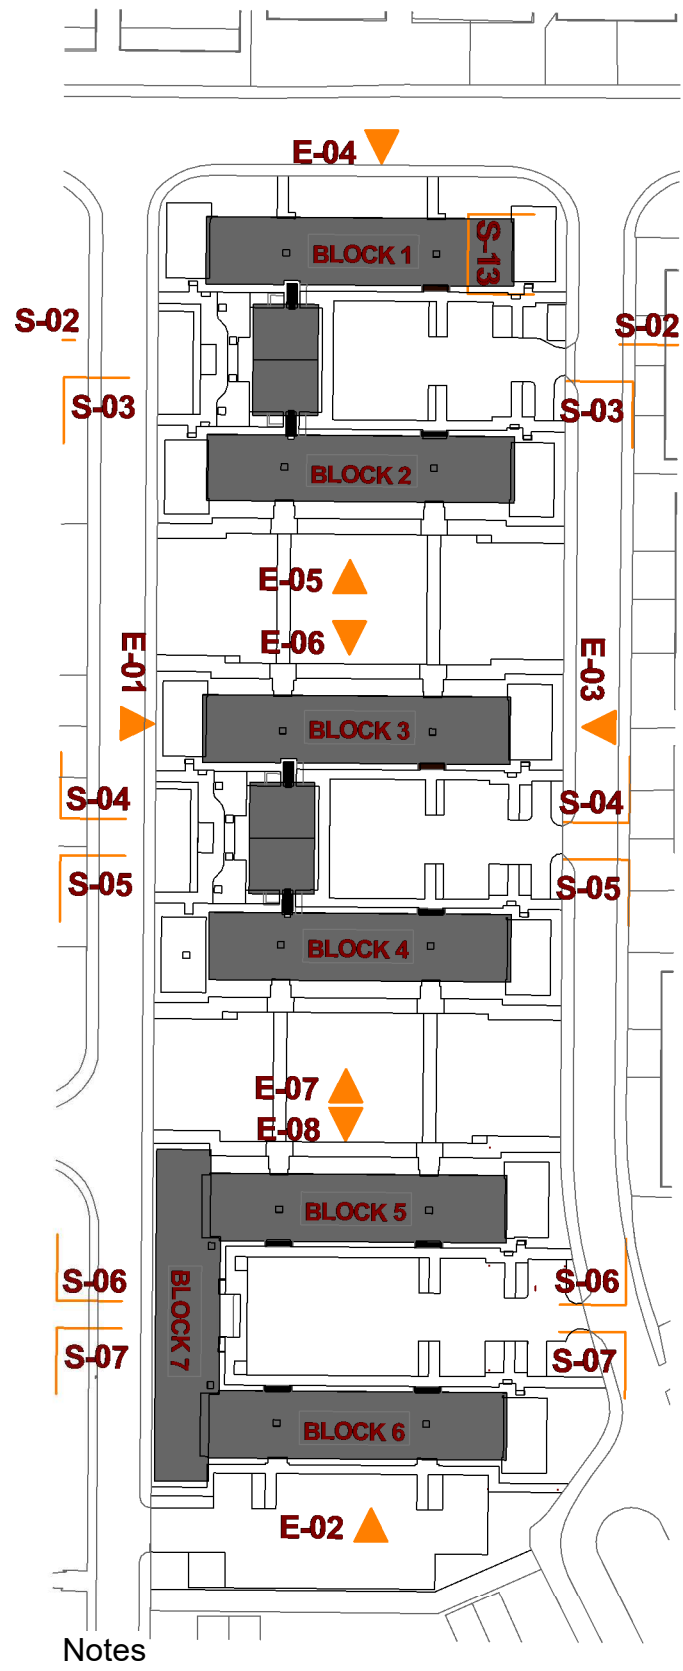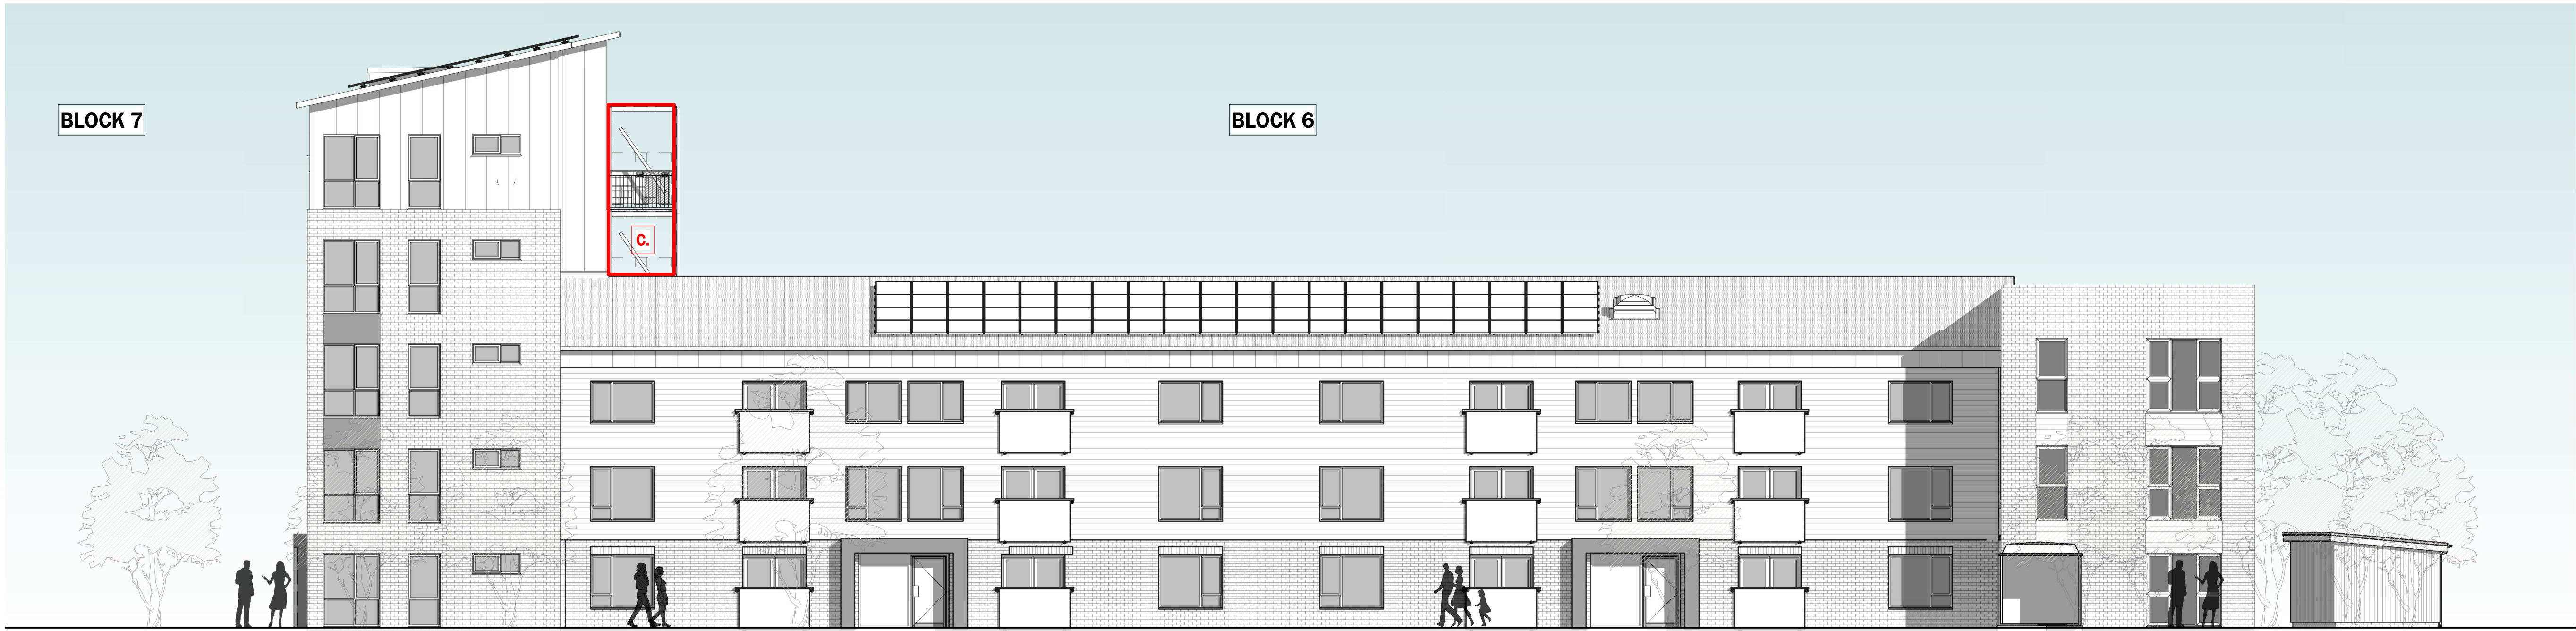


Notes

Do not scale from this drawing. Use figured dimensions only, which are displayed in millimeters unless stated otherwise. The contractor is requested to check all dimensions before work is put in hand. Any discrepancies within the drawing should be reported prior to commencement of works.

Copyright of this drawing belongs solely to CMKA Ltd. This drawing must only be used for the purpose for which it is supplied and its contents must not be reproduced for any purpose without written permission.

03 E03 Moorland Road Elevation
1 : 100

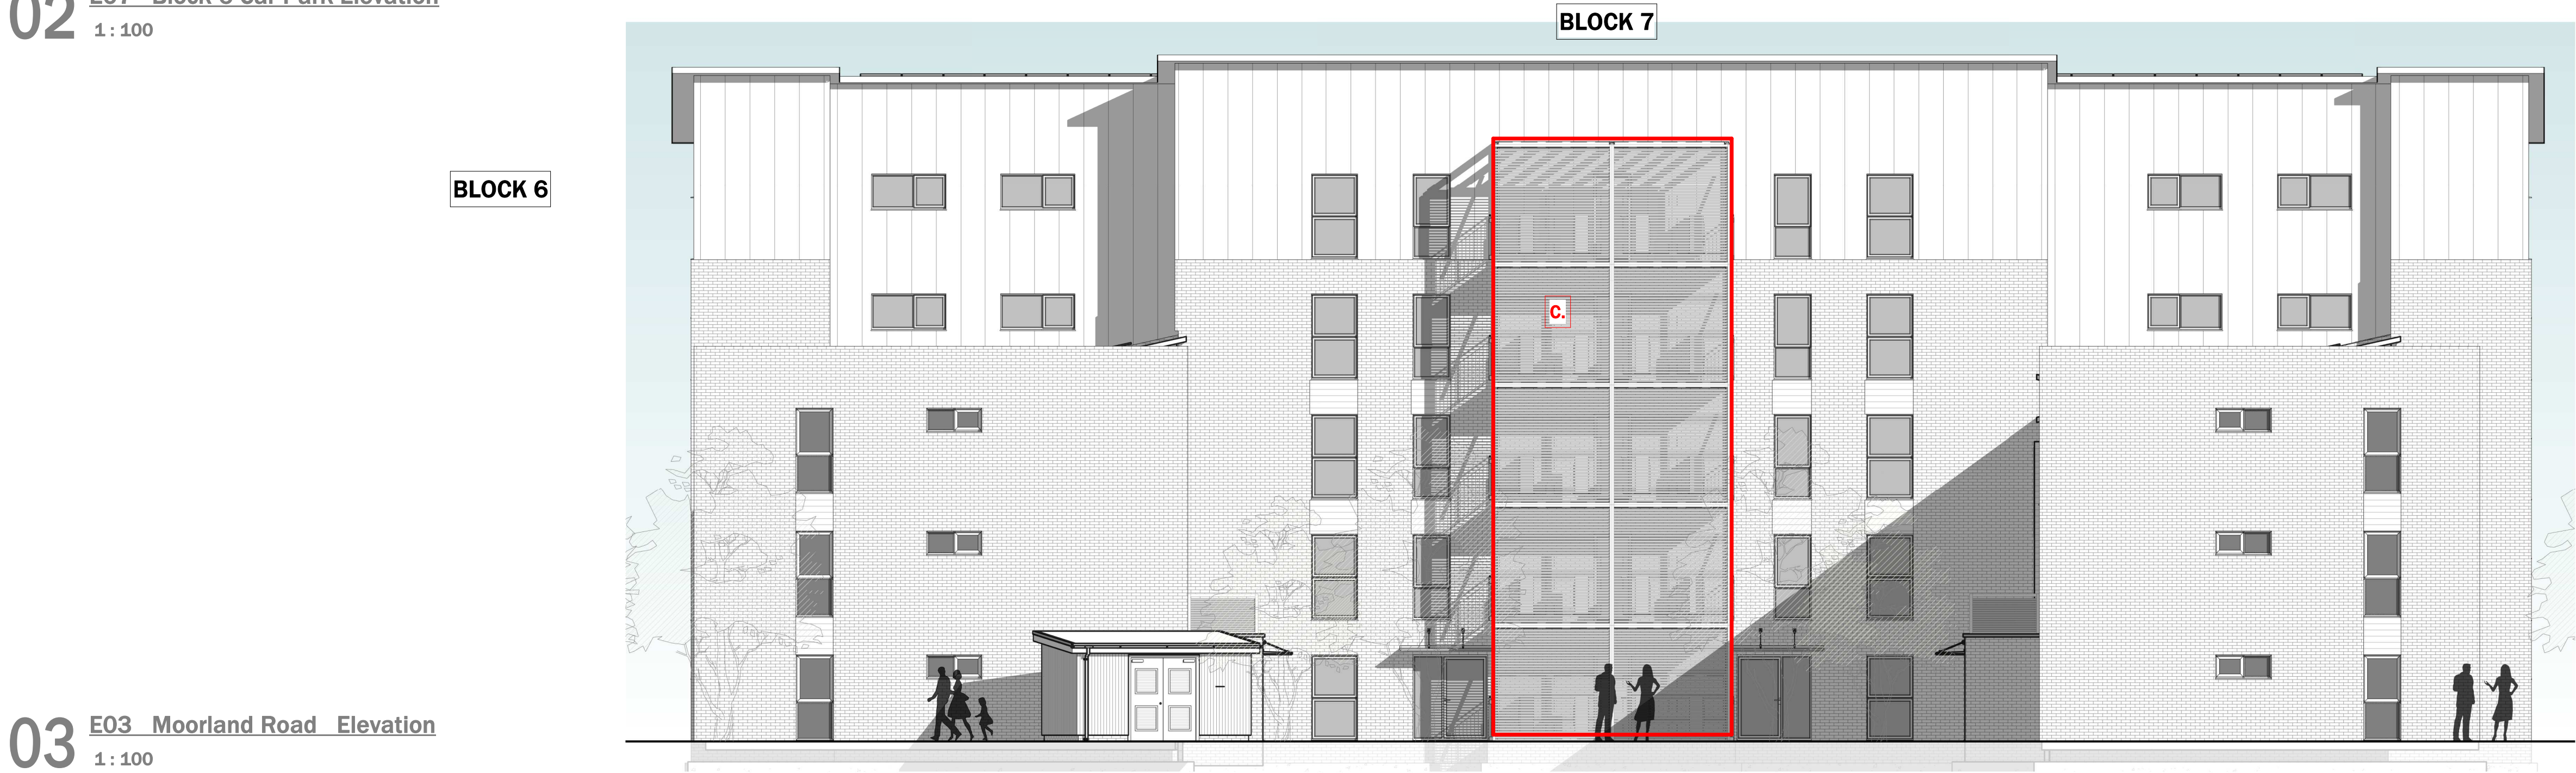

BLOCK 5

**CHAMBERLAIN
MOSS
KING**
architecture

97a Glebe Street | Penarth
Vale of Glamorgan | CF64 1EE
T. 02920 306400
www.chamberlainmossking.co.uk

Project	COUNTY FLATS, SANDFIELDS
Project number	N297/2
Client	HALE CONSTRUCTION LTD
Title	BLOCK 05/06 ELEVATIONS 1/2
Drawing number	A015A
Scale	1 : 100 at A1
Revision	J
Status	INFORMATION
Drawn	PC
Date	30.11.21