


Superseded

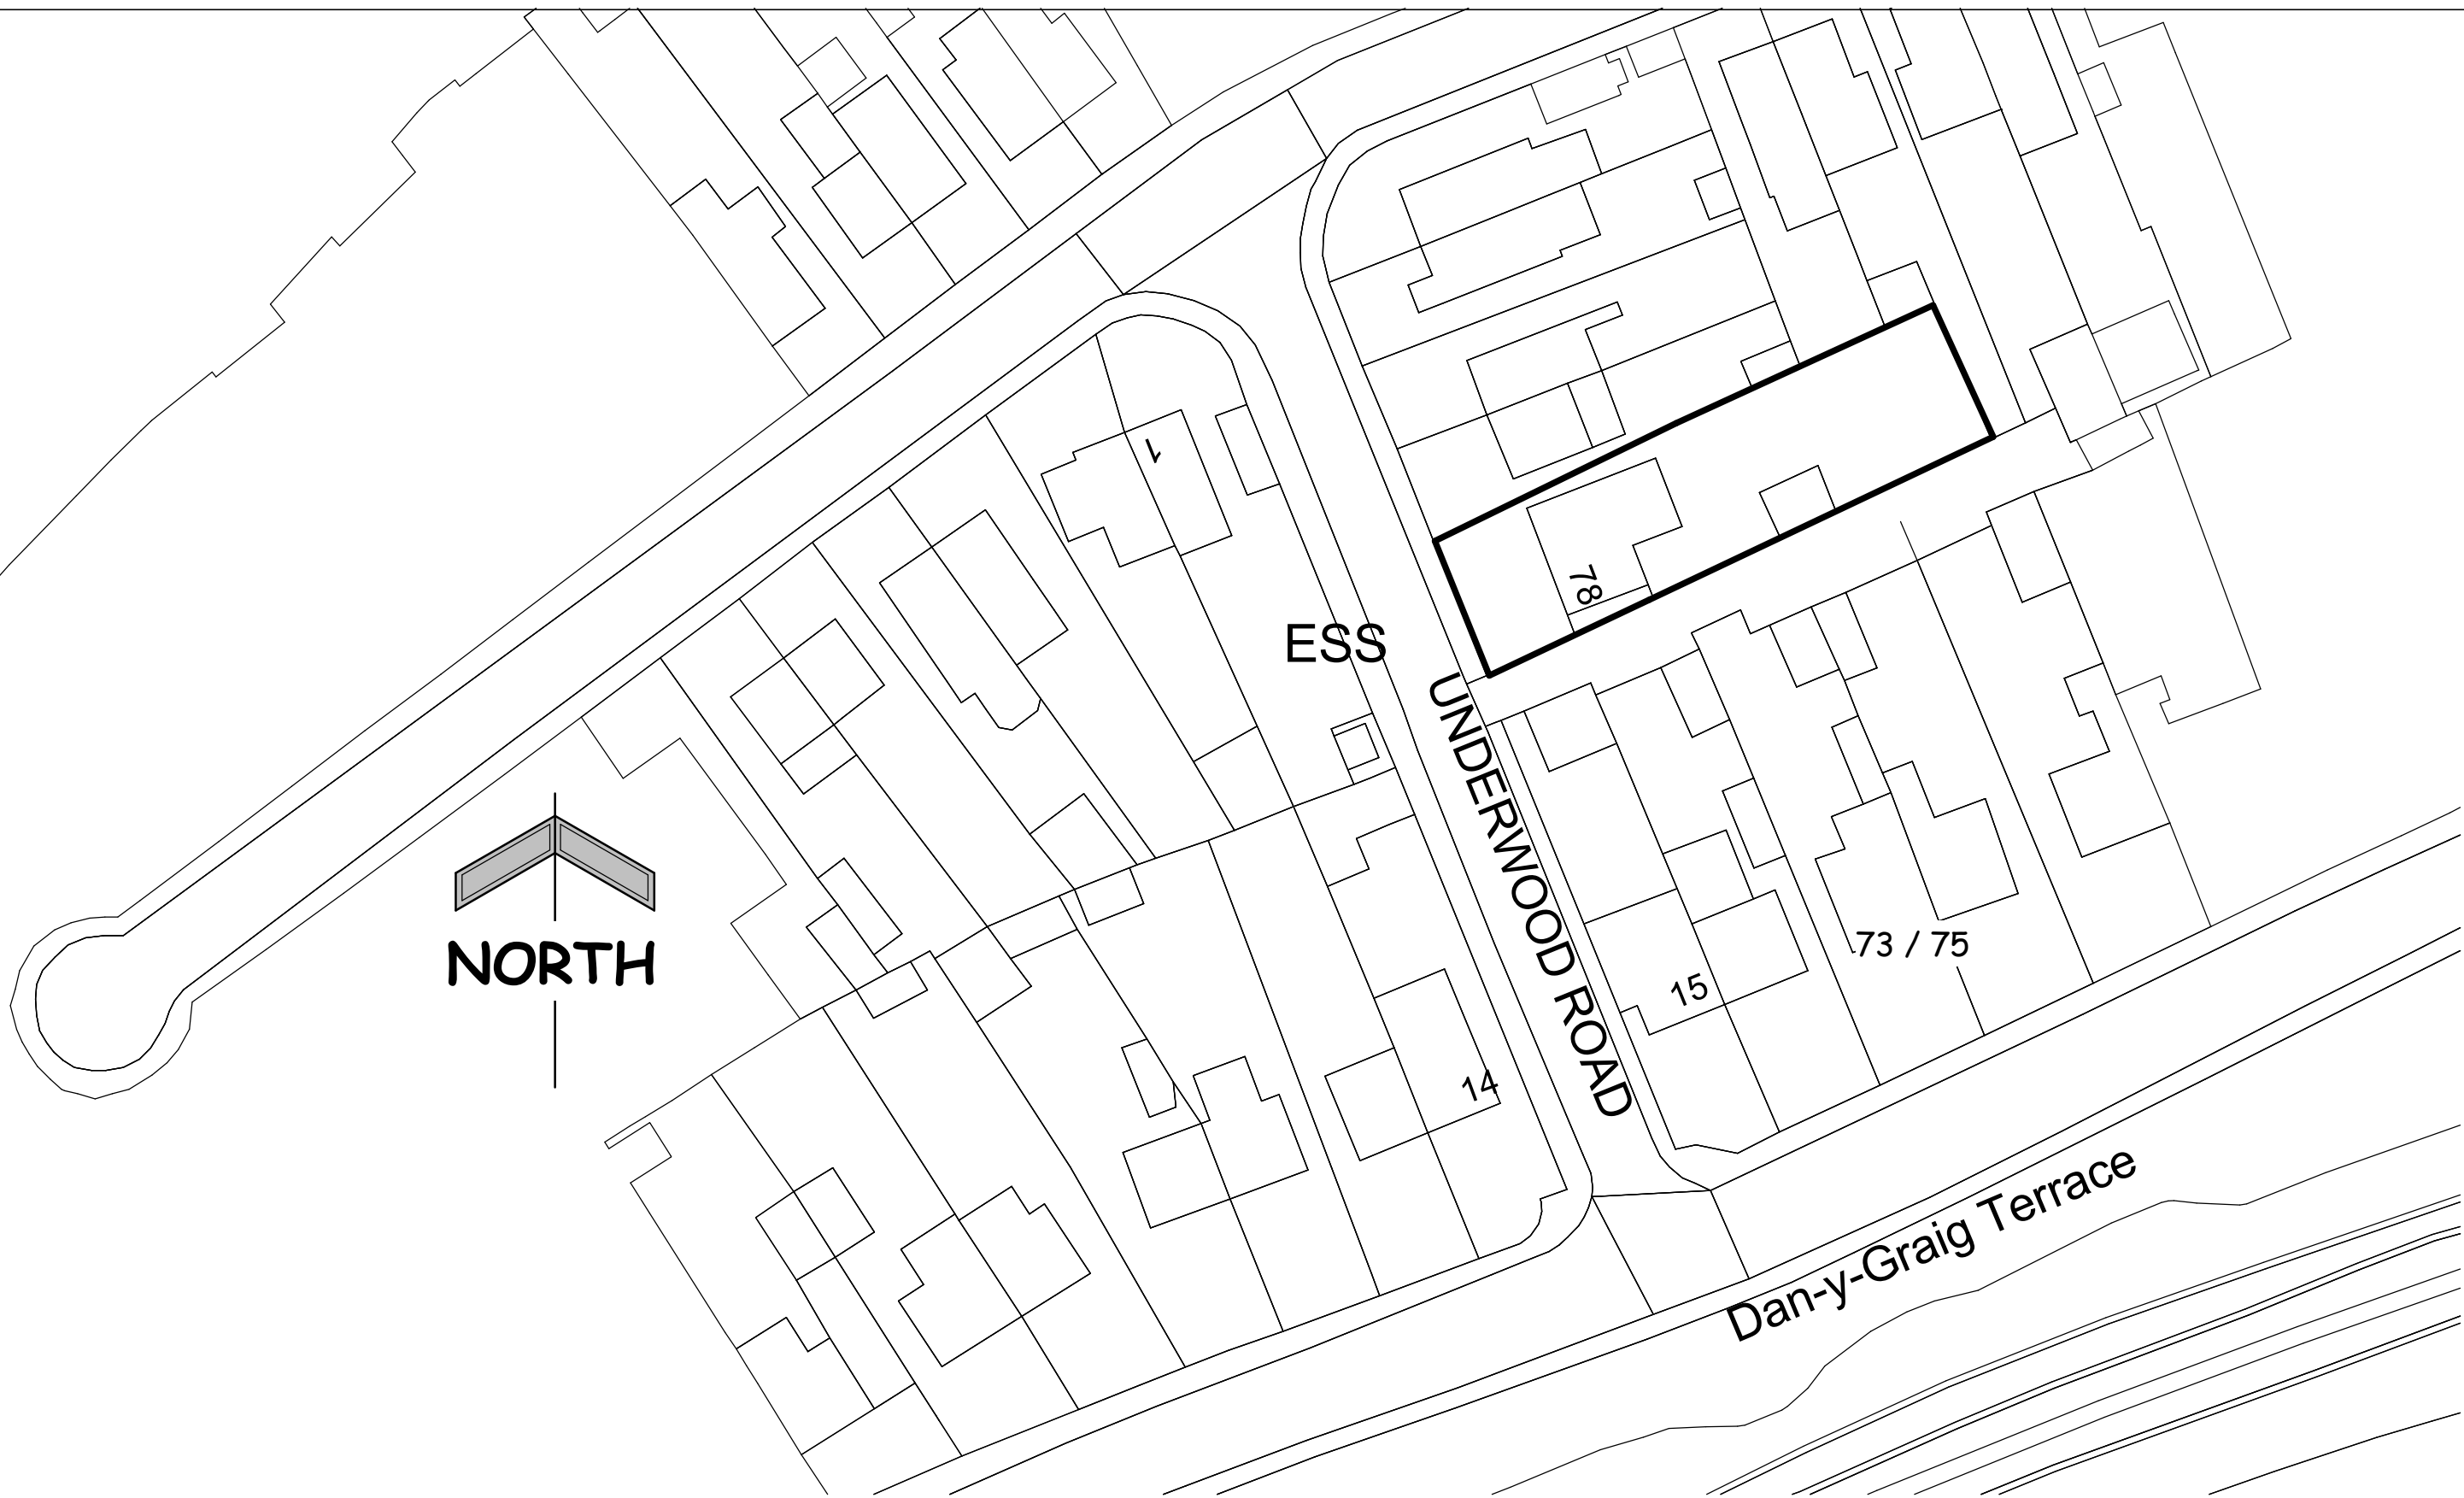

PROPOSED LOFT CONVERSION at 78 UNDERWOOD ROAD, CADOXTON, NEATH. SA10 8BY			
BLOCK PLAN	Date	16.02.23	Dwg No 21.26 / 02
	Scale	1:500	
	Drawn	DG	
		REV	