



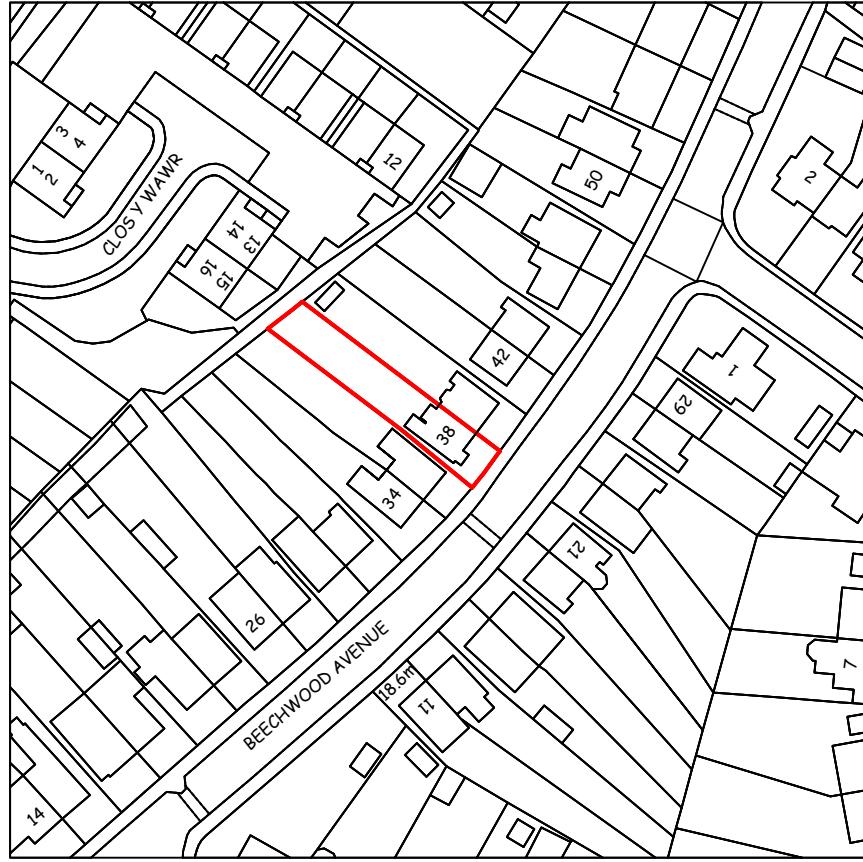

Site Location Plan
Scale 1 : 1250



Existing Block Plan
Scale 1 : 500

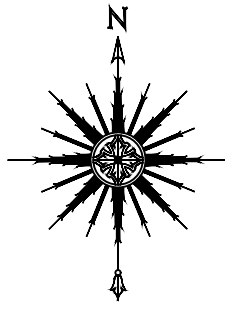

Proposed Block Plan
Scale 1 : 500

NOTES
DO NOT SCALE THIS DRAWING
CONTRACTOR TO CHECK ALL DIMENSIONS AND REPORT
ALL ERRORS AND OMISSIONS TO THE ENGINEER



JA REWBRIDGE
DEVELOPMENT SERVICES
Architectural Design +
Quantity Surveying

5 Chapel Street, Mumbles, Swansea SA3 4NH

web: www.jarewbridge.com
email: info@jarewbridge.com
tel: 01792 360606
Adam: 07790 762443 John: 07775 595410

Client
Mr. S. Smith

Project
38 Beechwood Avenue
Neath
SA11 3TE

Drawing Title
Site Location &
Block Plans.

Issue
PLANNING

Project No. 05.23.38B		Drawing No. 05.23.38B.D3	
Scales 1:500, 1:1250	Date 28.06.23	Revision B	
Drawn APR	Checked JAR	Sheet Size A2	

© This drawing may not be copied without prior written permission