


Superseded

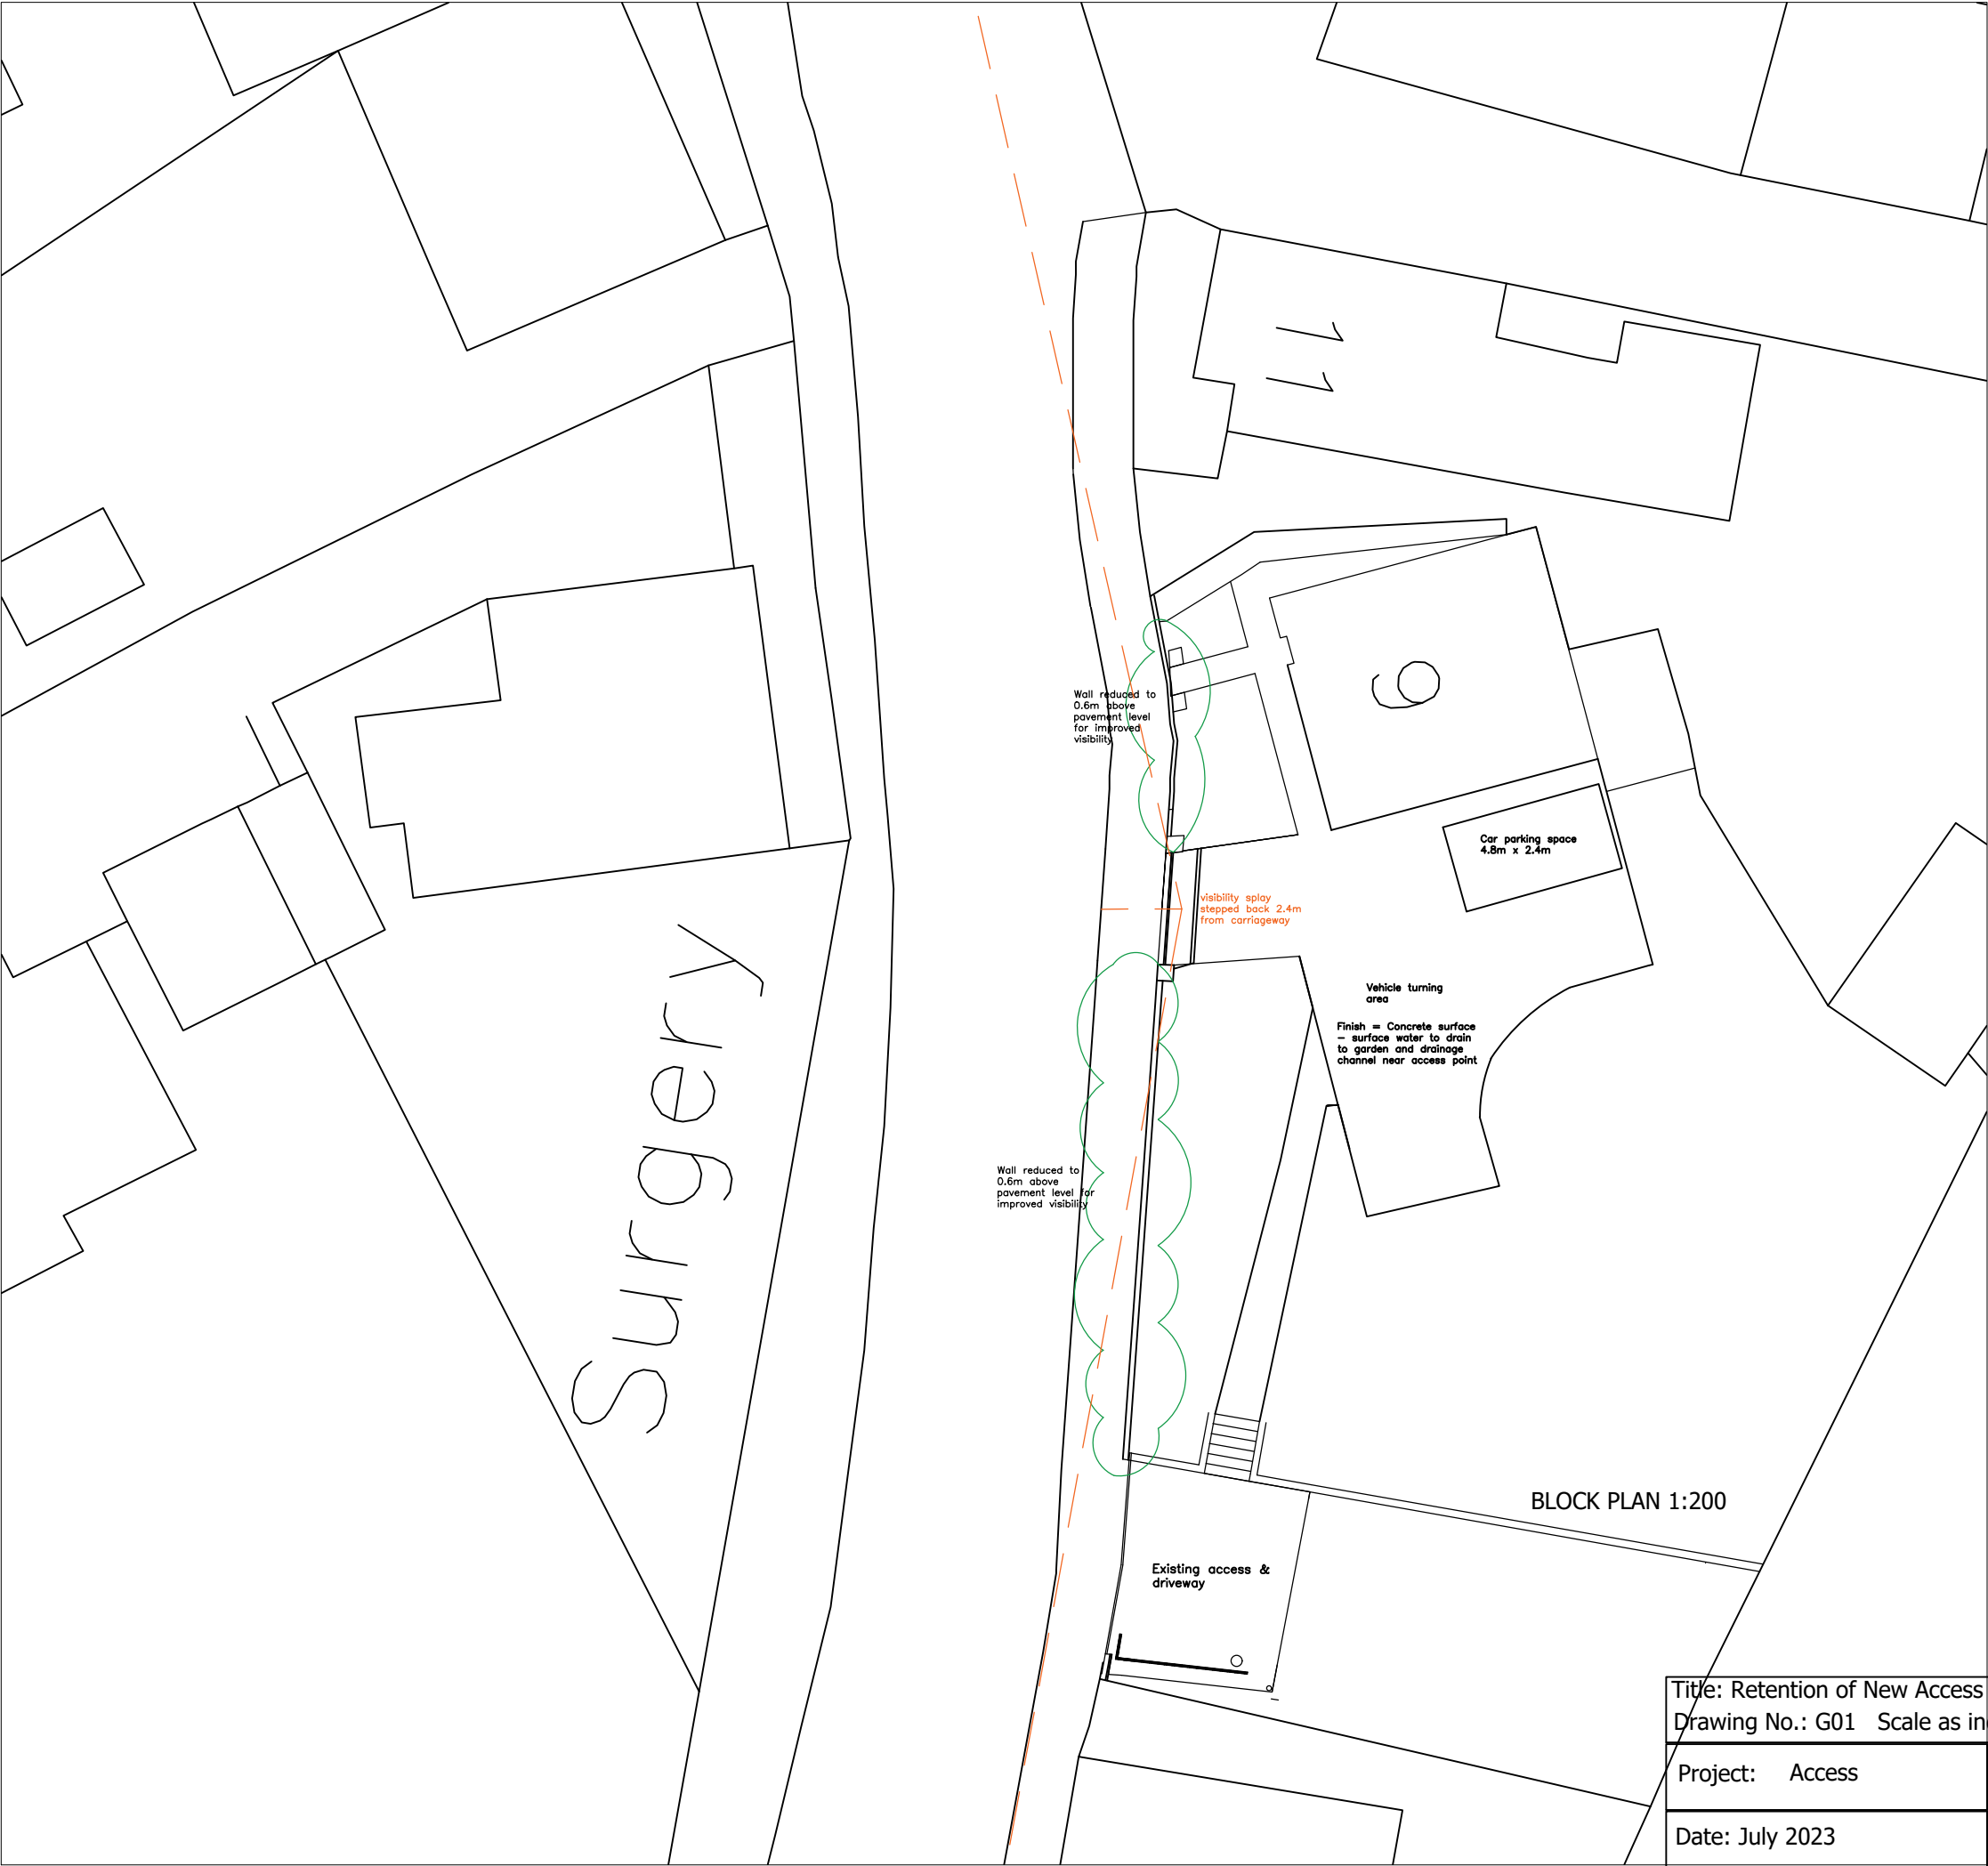

Title: Retention of New Access with Amendments Drawing No.: G01 Scale as indicated @ A3		Liam Jones MRTPI  RTPI Chartered Town Planner
Project: Access	Site: 9 Gwilym Road Cwmlllynfell, SA9 2GH	
Date: July 2023		