



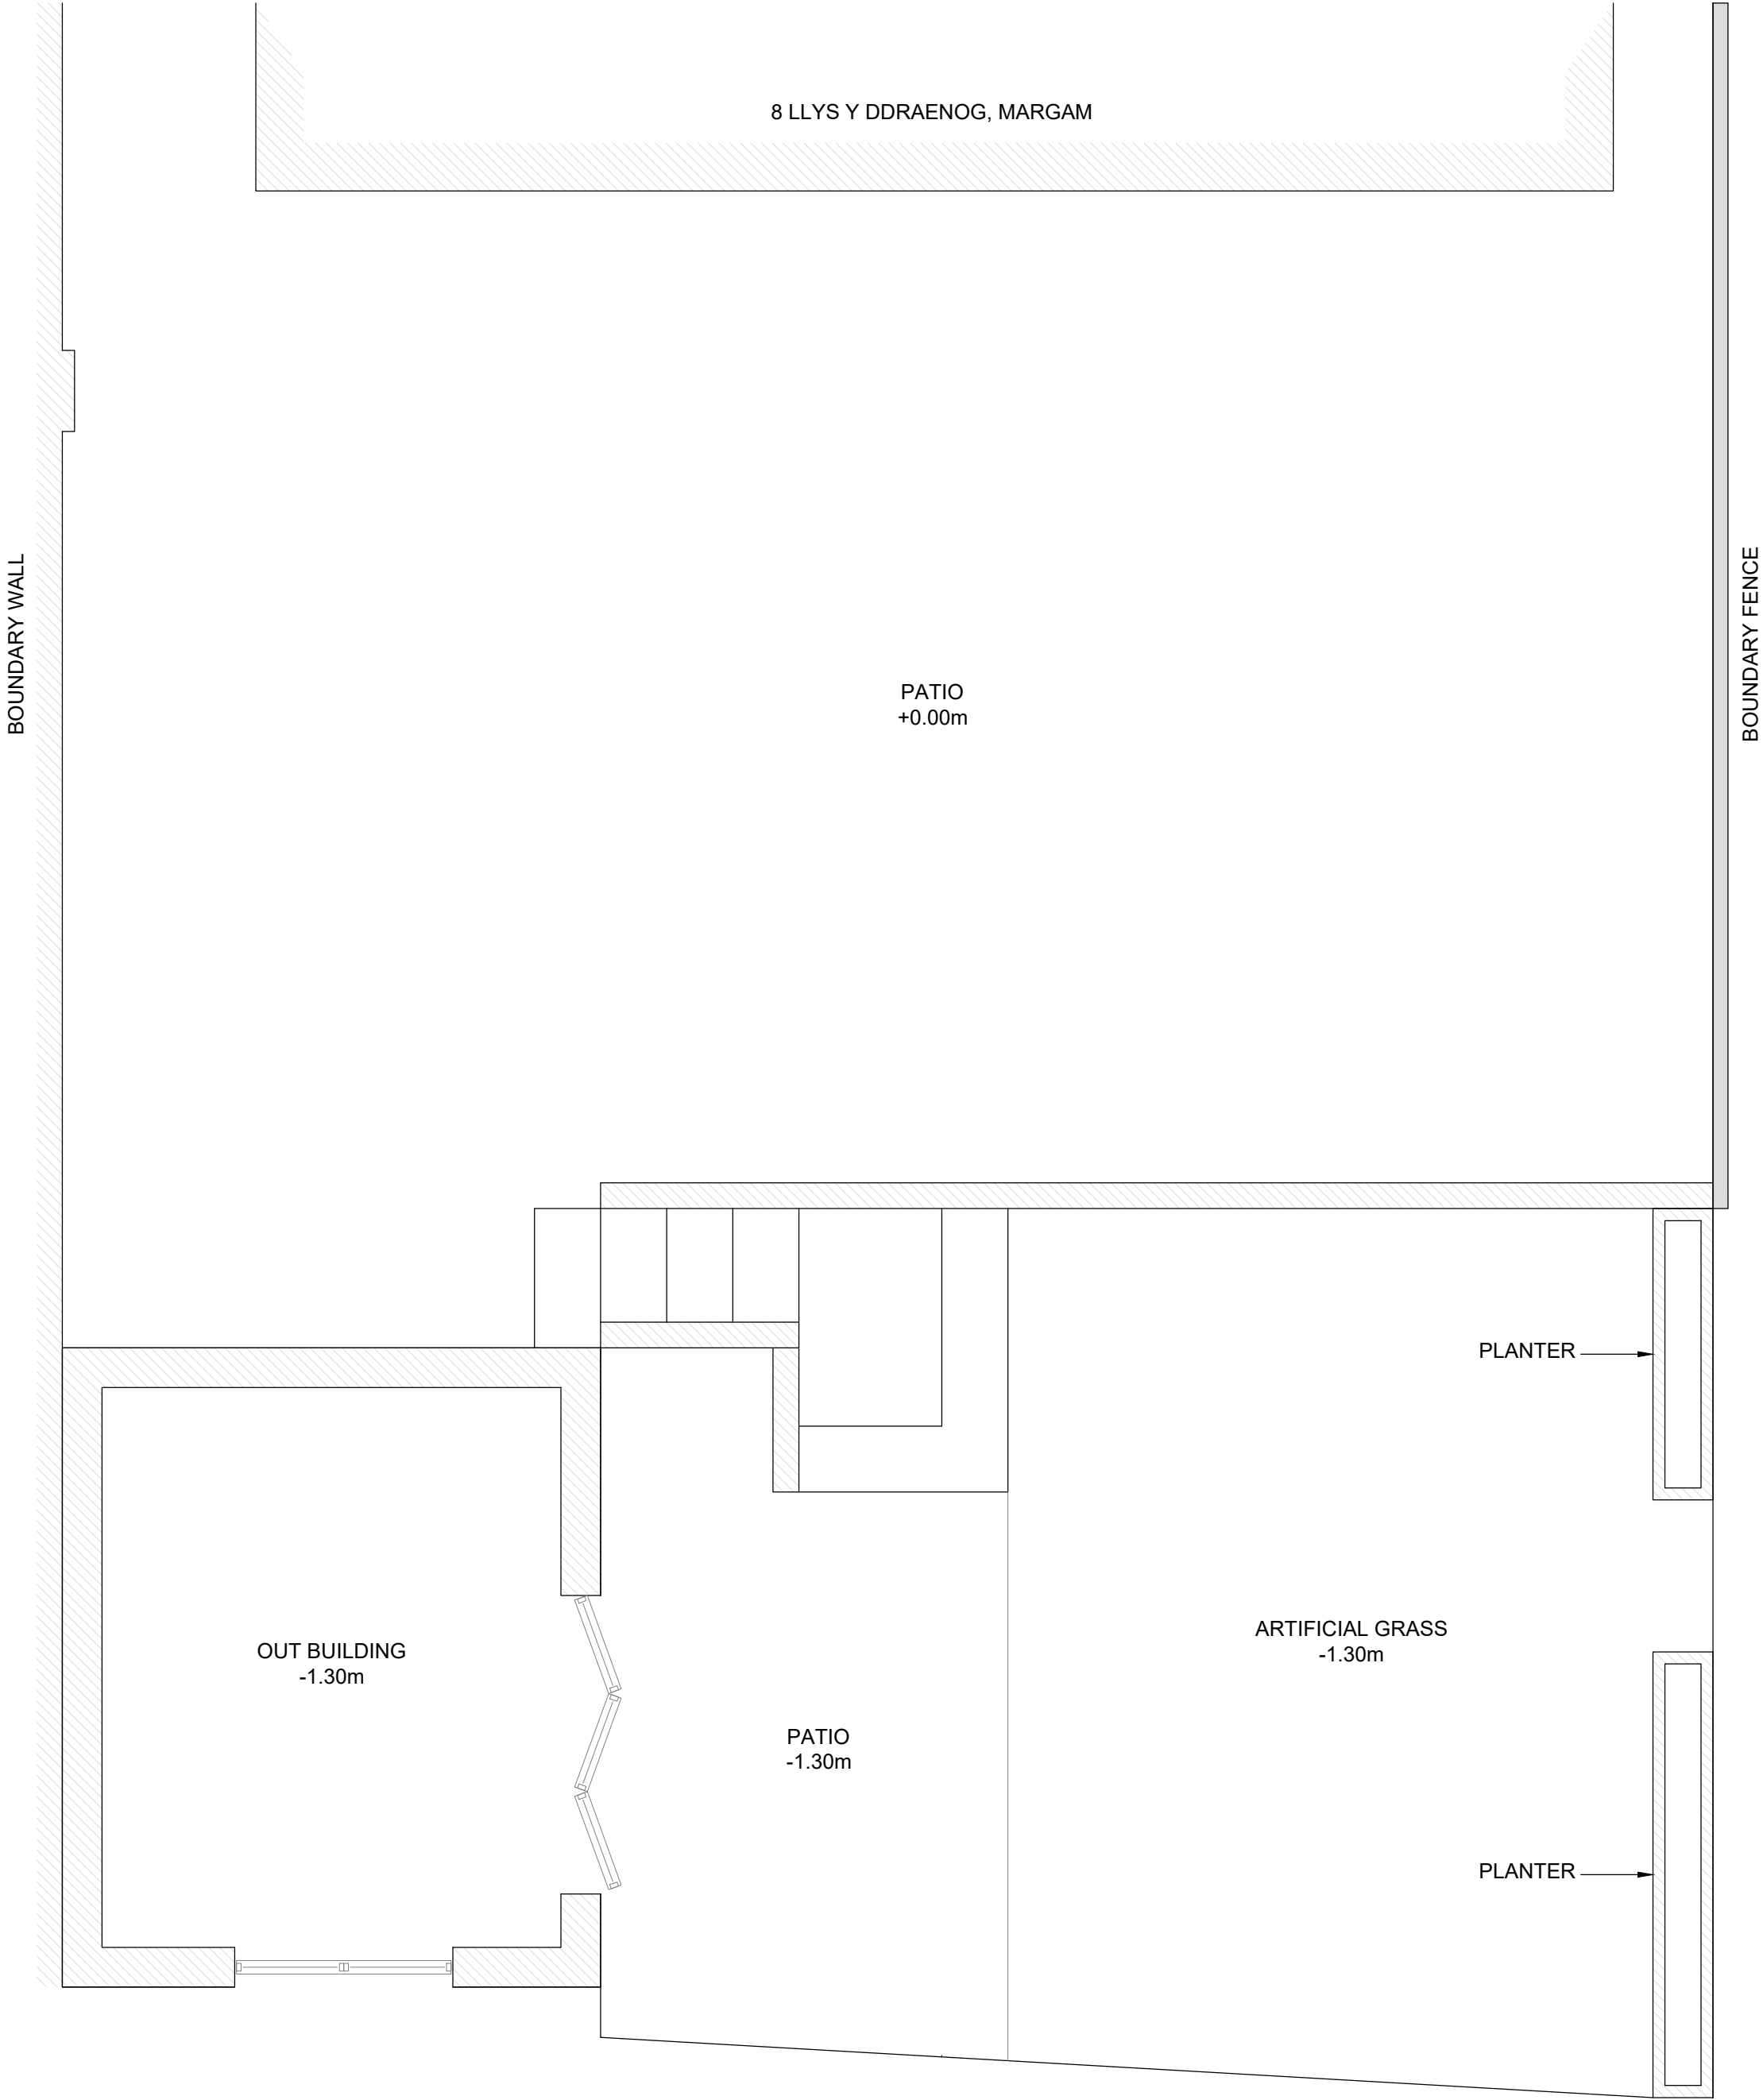

NO.	NOTES
1	All dimensions in millimetres unless otherwise stated.
2	Do not scale off drawing. All dimensions to be checked on site by contractor.
3	Drawings to be used for purposes of Planning Application only.
4	These are not Construction Drawings.
5	The contractor is to set out, check and co-ordinate all dimensions on site during the course of works

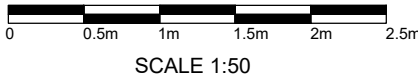

PROPOSED GENERAL ARRANGEMENT
SCALE 1:50



REVISIONS:

SHEET TITLE:

PROPOSED GENERAL ARRANGEMENT

PROJECT DESCRIPTION:

8 LLYS Y DDRAENOG,
MARGAM

DATE:

June 2023

SCALE:

1:50

SHEET:

A-2