


Location plan 1:1250

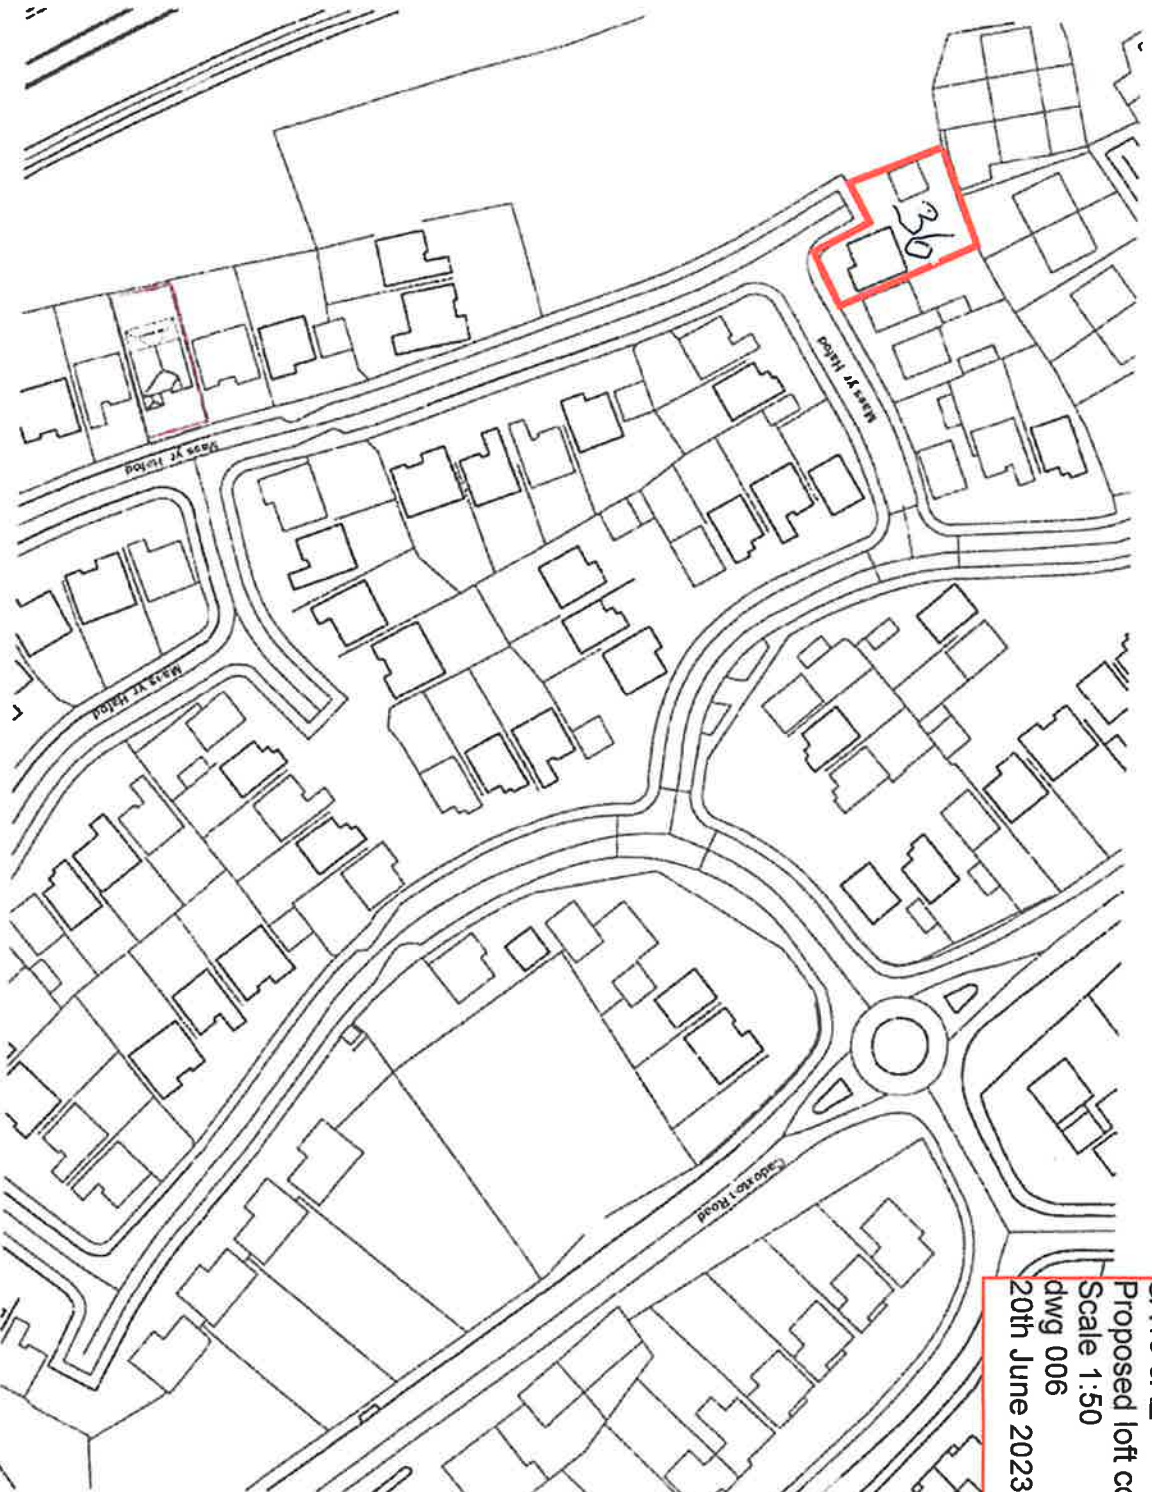

Mr and Mrs R Thomas
36 Maes Yr Hafod
Cadoxton
Neath
SA10 8AZ
Proposed loft conversion with Dormers
Scale 1:50
dwg 006
20th June 2023