



Mr and Mrs R Thomas
36, Maes Yr Hafod
Cadoxton
Neath
SA10 8AZ
Proposed loft conversion with
Dormers
Scale 1:50
dwg 001
20th June 2023

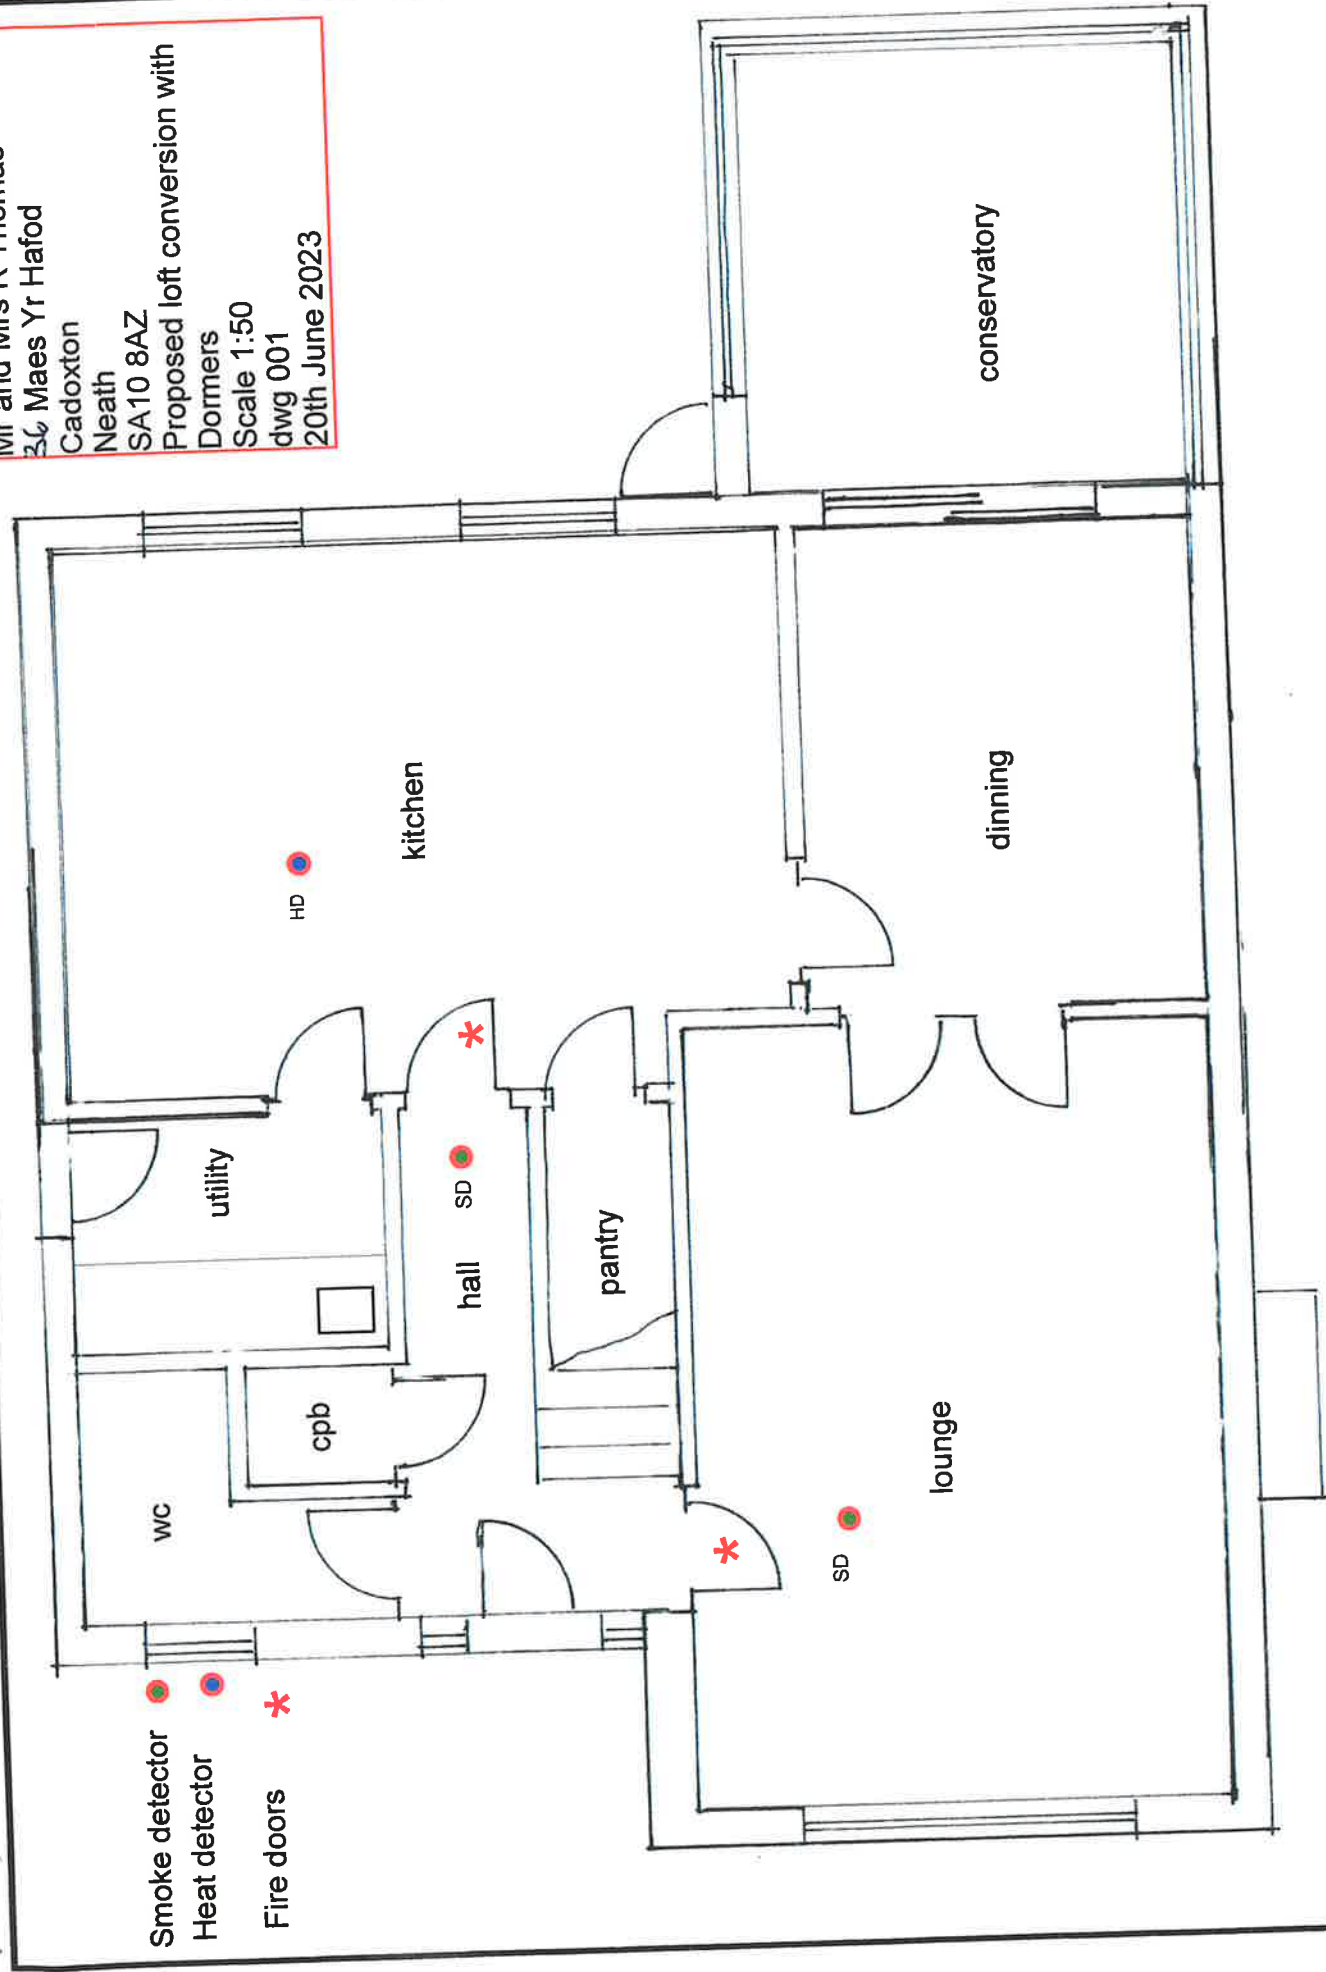

New stair to be located here

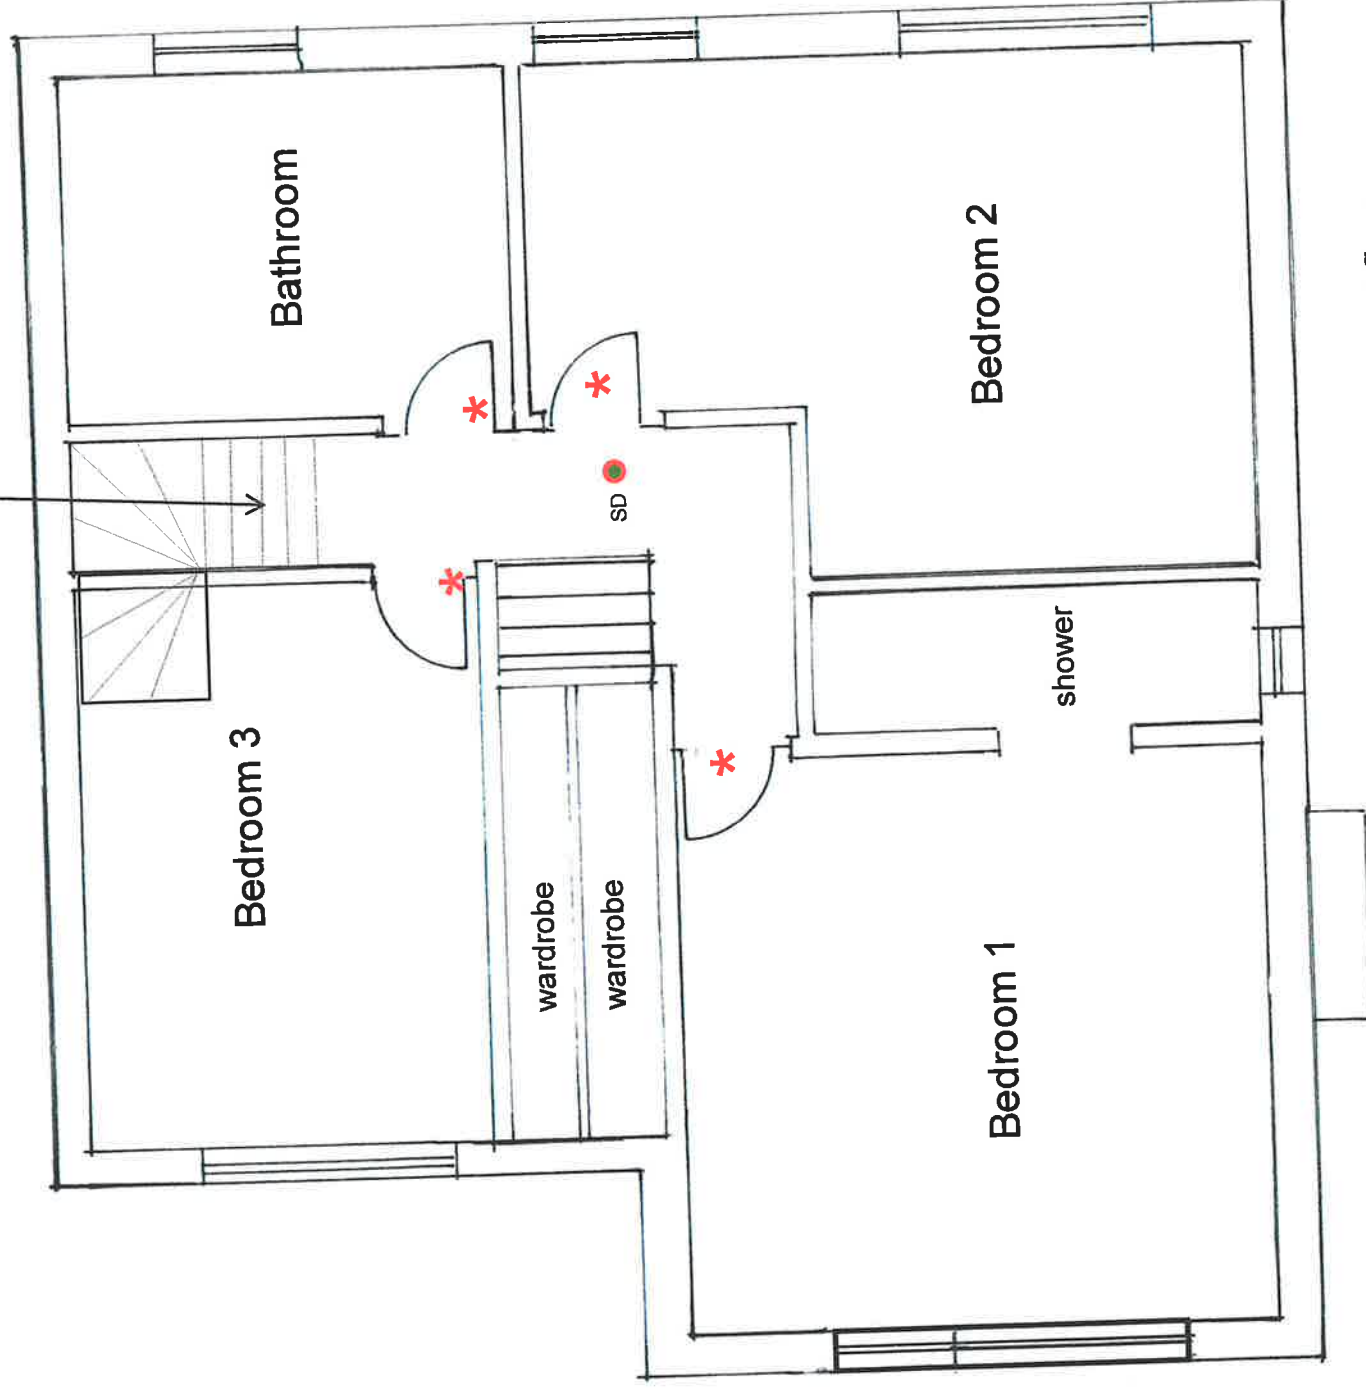

Existing ground and first floor